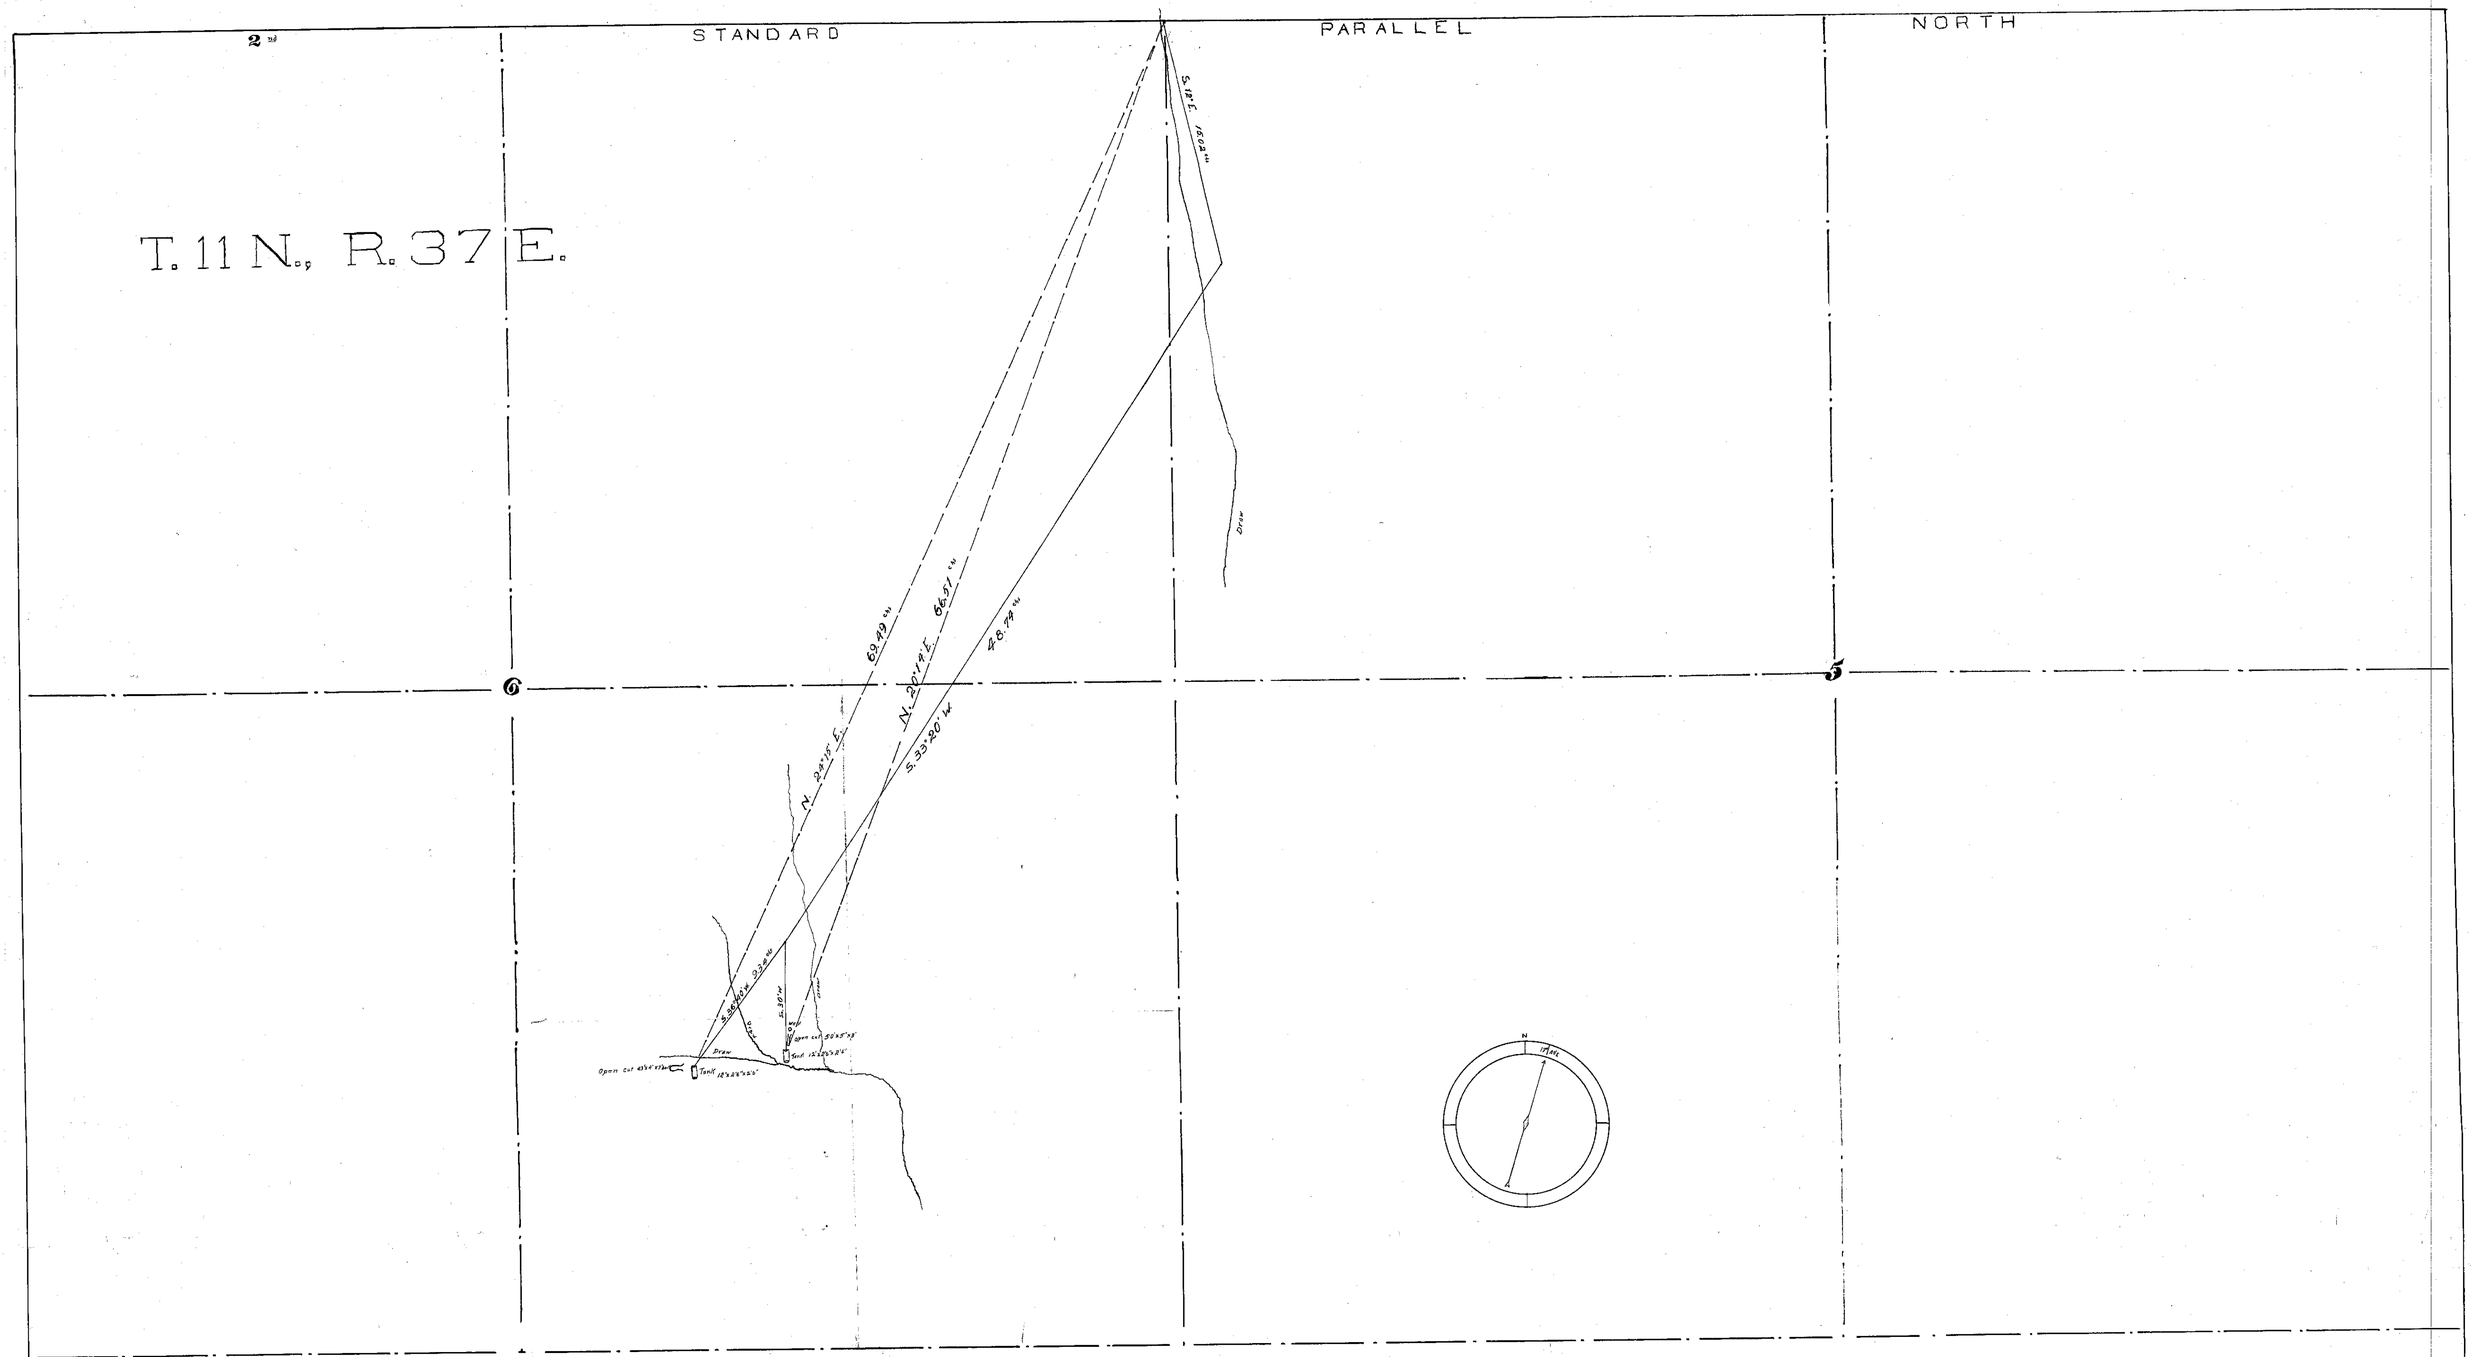

MAP

SHOWING

LOCATION OF COYOTE HOLES

AND

STOCK WATERING IMPROVEMENTS

Accompanying

T. J. BELL'S

PROOF OF WATER APPROPRIATION No

Scale 16 in = 1 mi

FILED
MAR 11 1915
STATE ENGINEER'S OFFICE

State of Nevada
County of } ss.

Archie N. Bell, being first duly sworn, deposes and says that the above map is a true and accurate plat of the Coyote Holes Springs and Stock Watering Improvements, as taken from the field notes of a survey made by me, completed on the 4th day of February, 1914.

That the map and survey were made at the instance of T. J. Bell; that it truely represent said Spring and Improvements.

Archie N. Bell
Surveyor

Subscribed and sworn to befor me this 8th day of March 1914

A. J. Maestretti
Notary Public in and for Lander County, Nevada.

01355