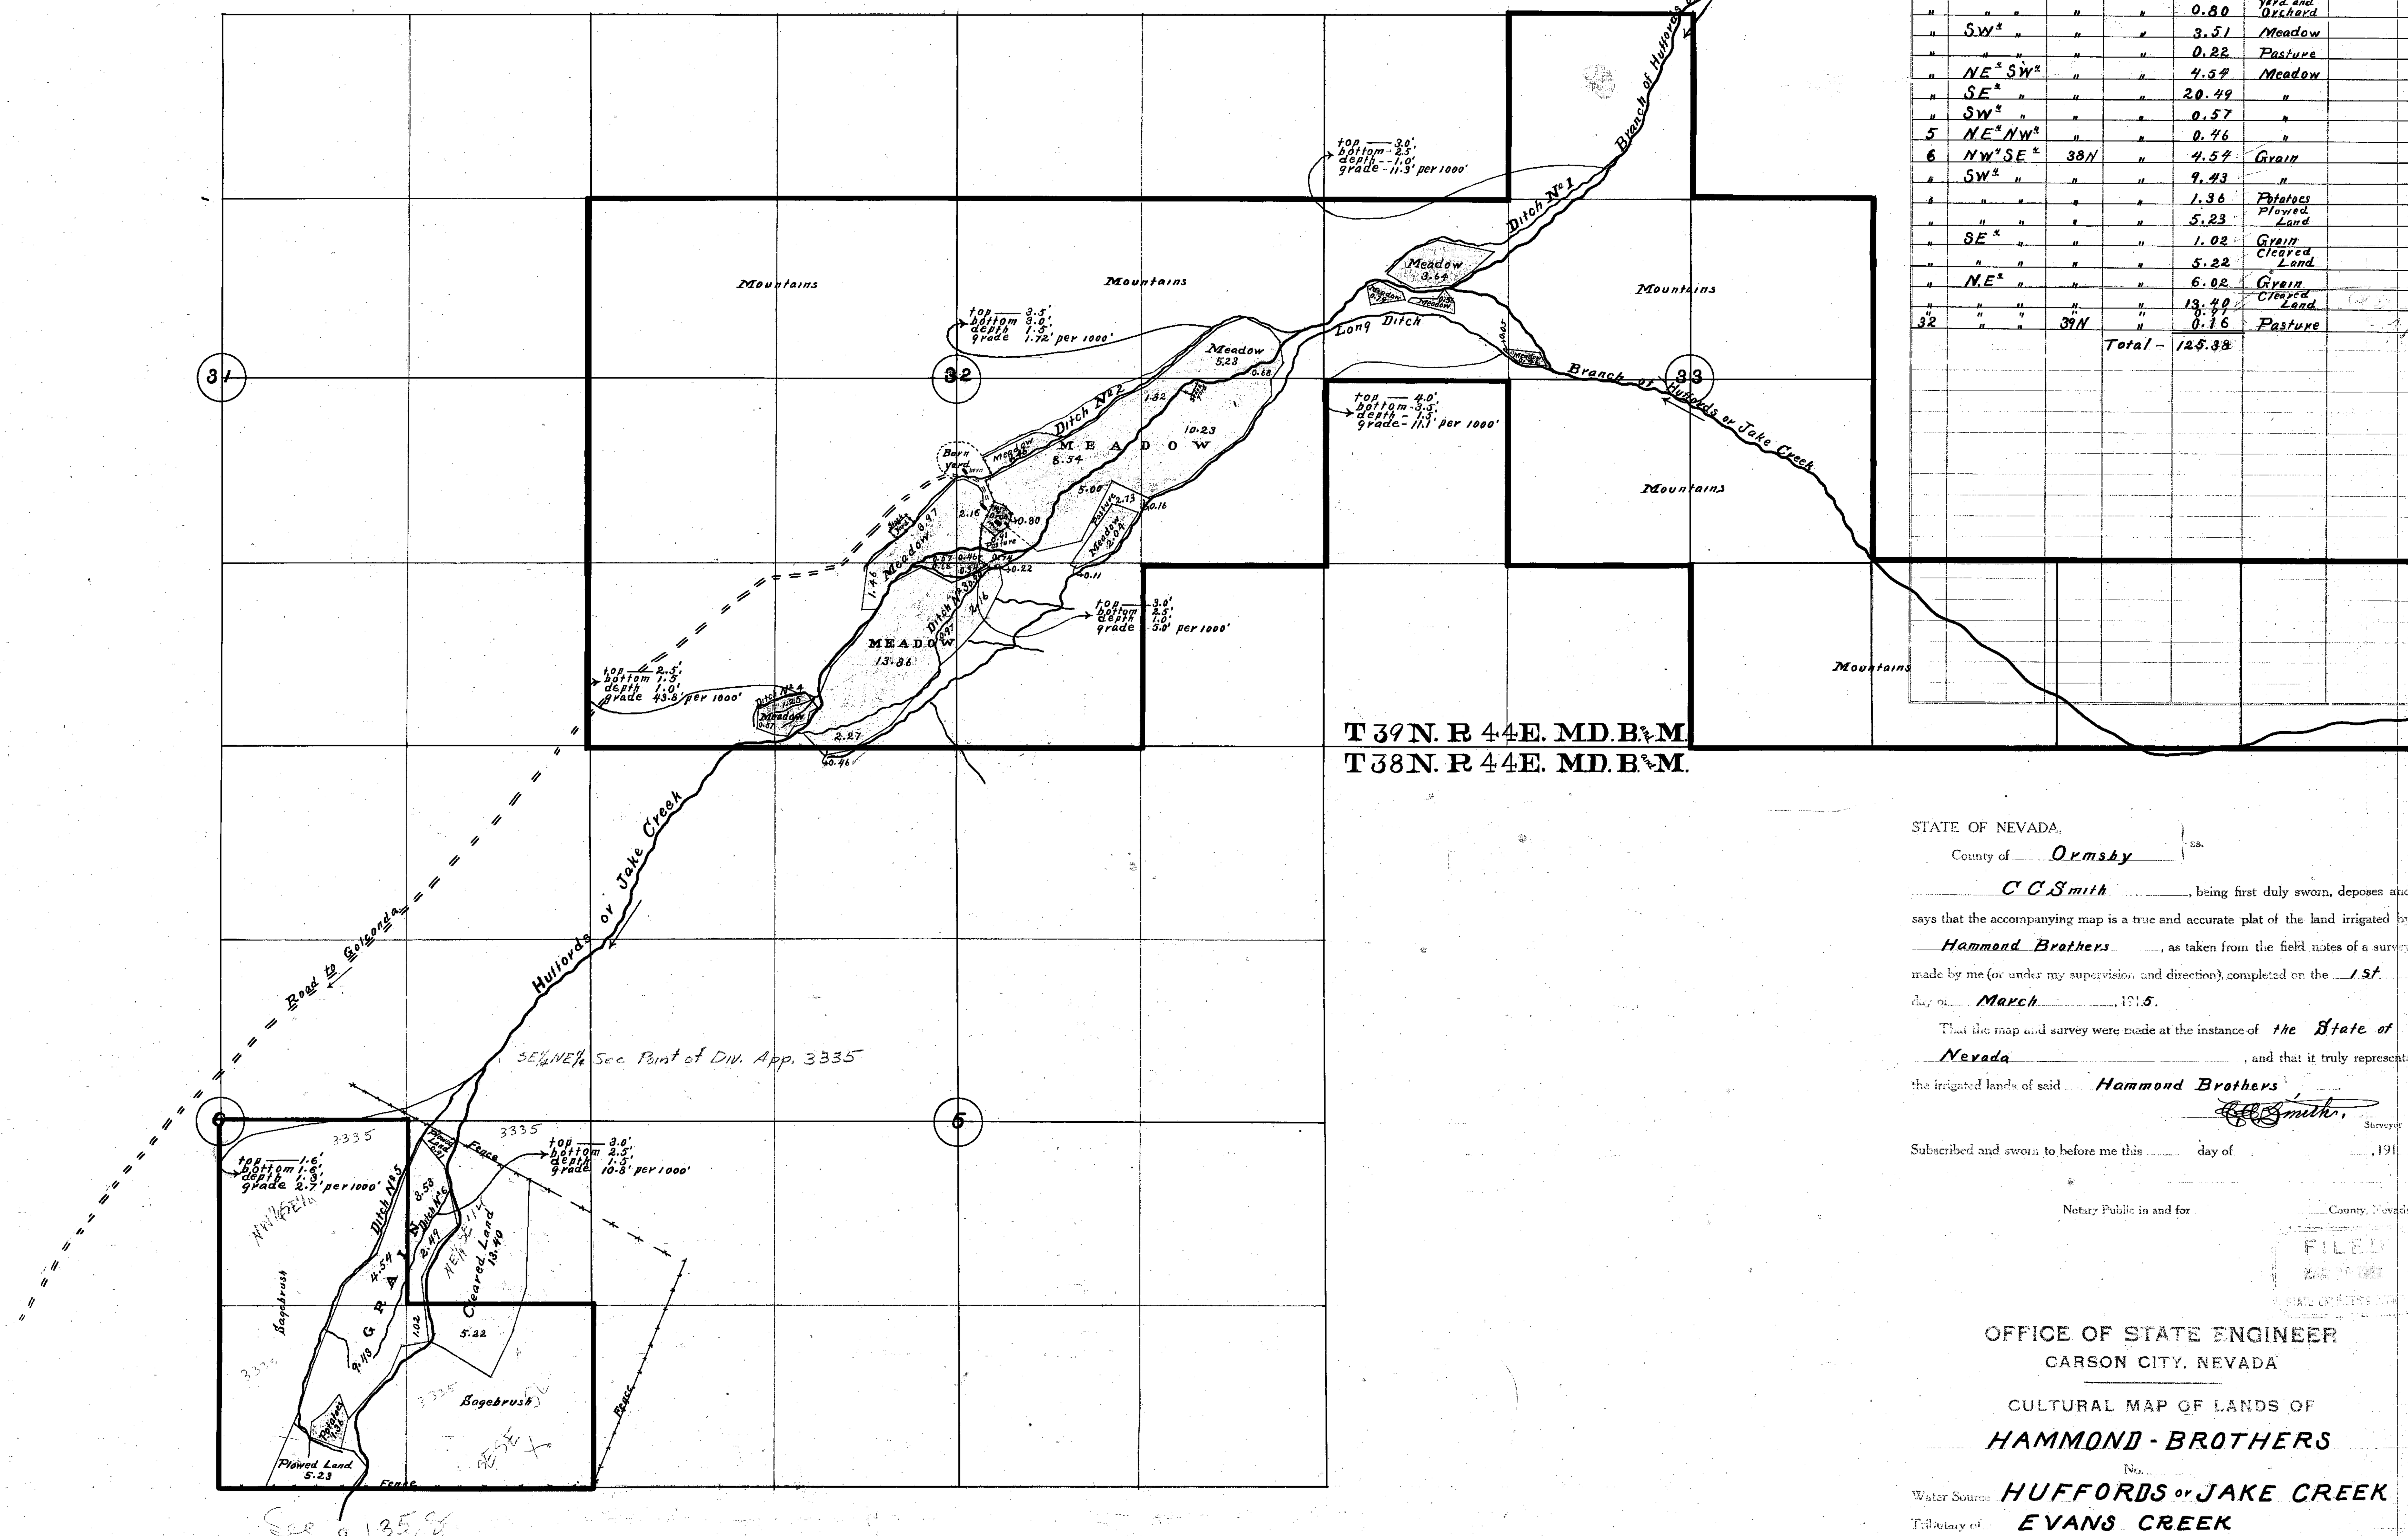

Section	Subdivision	Township	Range	Cultivated Acreage	Description of Culture	Date of First Culture
33	SE¼NW¼	39 N	44 E	0.46	Meadow	
"	SW¼ "	"	"	4.99 0.05	"	
32	SE¼NE¼	"	"	5.91	"	
"	NE¼SE¼	"	"	12.05	"	
"	NW¼ "	"	"	19.66	"	
"	" "	"	"	4.38	Pasture	
"	" "	"	"	0.80	Yard and Orchard	
"	SW¼ "	"	"	3.51	Meadow	
"	" "	"	"	0.22	Pasture	
"	NE¼SW¼	"	"	4.54	Meadow	
"	SE¼ "	"	"	20.49	"	
"	SW¼ "	"	"	0.57	"	
5	NE¼NW¼	"	"	0.46	"	
6	NW¼SE¼	38N	"	4.54	Grain	
"	SW¼ "	"	"	9.43	"	
"	" "	"	"	1.36	Potatoes	
"	" "	"	"	5.23	Plowed Land	
"	SE¼ "	"	"	1.02	Grain	
"	" "	"	"	5.22	Cleared Land	
"	NE¼ "	"	"	6.02	Grain	
"	" "	"	"	13.40	Cleared Land	
32	" "	39N	"	0.91 0.16	Pasture	
			Total -	125.38		

STATE OF NEVADA, } ss.
County of Ormsby }

C C Smith, being first duly sworn, deposes and says that the accompanying map is a true and accurate plat of the land irrigated by Hammond Brothers, as taken from the field notes of a survey made by me (or under my supervision and direction), completed on the 1st day of March, 1915.

That the map and survey were made at the instance of the State of Nevada, and that it truly represents the irrigated lands of said Hammond Brothers

C C Smith, Surveyor

Subscribed and sworn to before me this .... day of ...., 191..

Notary Public in and for .... County, Nevada

FILED
STATE ENGINEER

OFFICE OF STATE ENGINEER
CARSON CITY, NEVADA

CULTURAL MAP OF LANDS OF

HAMMOND - BROTHERS

No. ....

Water Source HUFFORDS or JAKE CREEK
Tributary of EVANS CREEK
County of HUMBOLDT

Surveyed by C.C.Smith Feb. 28th 1915
Mapped by C.C.Smith Mar. 12th 1915
Checked by .... 191..
Approved by .... 191..

SCALE: 1 inch = 500 feet

See map 01342-01343-01366-01358-01119

01357