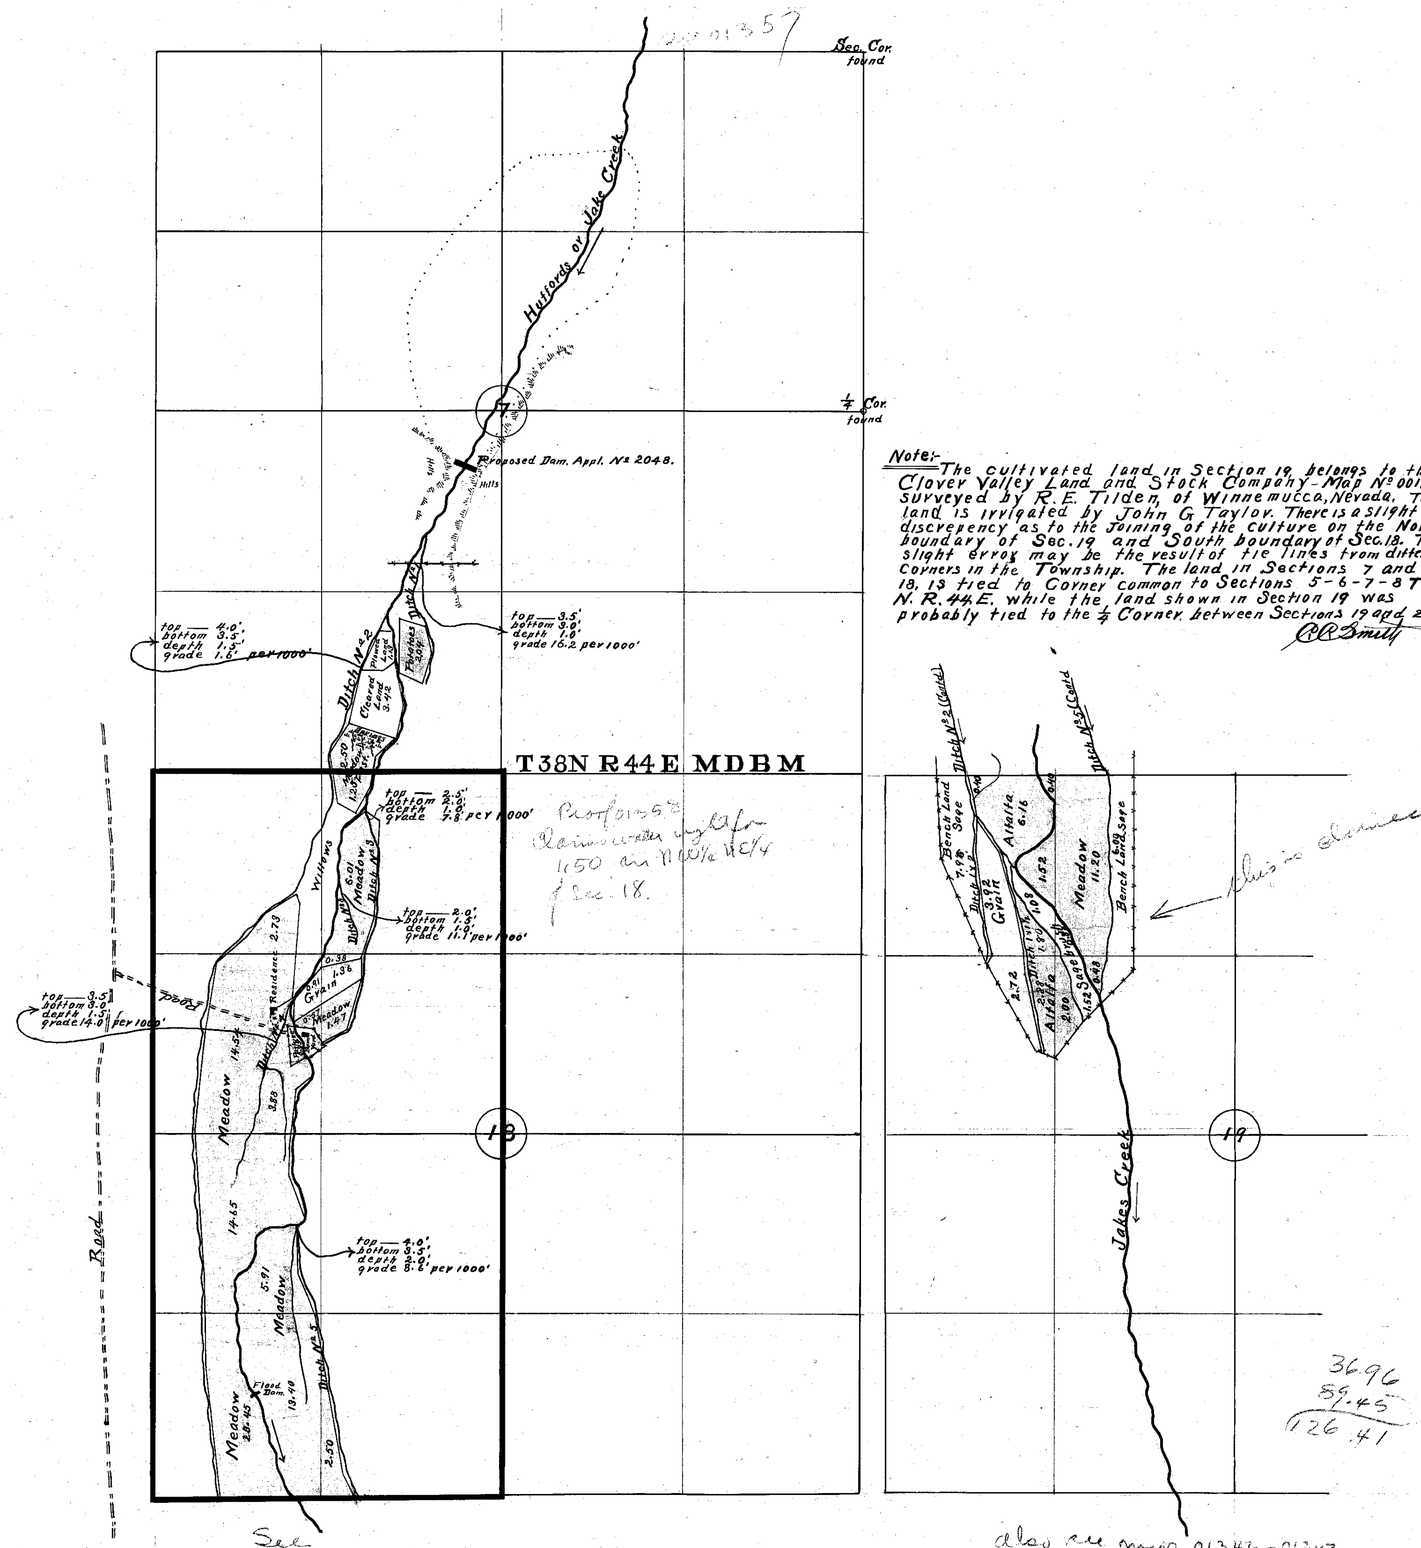

Section	Subdivision	Township	Range	Cultivated Acreage	Description of Culture	Date of First Culture
7	SE¼ SW¼	38 N	44 E	2.04	Potatoes	
"	" "	"	"	1.13	Plowed Land	
"	" "	"	"	3.42	Cleared Land	
"	" "	"	"	2.50	Mead. Past.	
18	NE¼ N.W¼	"	"	1.25	" "	
"	" "	"	"	6.01	Meadow	
"	NW¼ "	"	"	2.73	"	
"	SE¼ "	"	"	1.85	"	
"	" "	"	"	1.36	Grain	
"	SW¼ "	"	"	18.99	Meadow	
"	" "	"	"	0.91	Grain	
"	" "	"	"	0.35	Pasture	
"	NW¼ SW¼	"	"	20.56	Meadow	
"	SW¼ "	"	"	23.85	"	
"	SE¼ "	"	"	2.50	"	
			Total —	89.45		
19	N.E¼ N.W¼	"	"	11.20	"	
"	" "	"	"	0.88	Irrig Pasture	
"	SE¼ "	"	"	1.52	"	
"	" "	"	"	2.00	Alfalfa Meadow	
"	" "	"	"	0.48	Meadow	
"	SW¼ "	"	"	2.88	Alfalfa "	
"	" "	"	"	2.72	Grain	
"	N.W¼ "	"	"	3.92	"	
"	" "	"	"	7.96	Alfalfa Meadow	
"	" "	"	"	1.52	"	
"	" "	"	"	0.40	Meadow	
"	" "	"	"	1.48	Irrig. Pasture	
			Total —	36.96		

Note:- The cultivated land in Section 19 belongs to the Clover Valley Land and Stock Company - Map No 00157 surveyed by R.E. Tilden, of Winnemucca, Nevada. This land is irrigated by John G Taylor. There is a slight discrepency as to the joining of the culture on the North boundary of Sec. 19 and South boundary of Sec. 18. This slight error may be the result of tie lines from different corners in the Township. The land in Sections 7 and 18, is tied to Corner common to Sections 5-6-7-8 T38 N. R. 44 E. while the land shown in Section 19 was probably tied to the 1/4 Corner between Sections 19 and 20.

C.C. Smith

STATE OF NEVADA,
County of Ormsby } ss.

C.C. Smith, being first duly sworn, deposes and says that the accompanying map is a true and accurate plat of the land irrigated by John G. Taylor, as taken from the field notes of a survey made by me (or under my supervision and direction), completed on the 3rd day of March, 1915.

That the map and survey were made at the instance of the State of Nevada, and that it truly represents the irrigated lands of said John G. Taylor.

C.C. Smith, Surveyor

Subscribed and sworn to before me this ____ day of ____, 191__

Notary Public in and for ____ County, Nevada

FILED MAR 20 1916

March 20, 1916

36.96
89.45
126.41

OFFICE OF STATE ENGINEER
CARSON CITY, NEVADA

CULTURAL MAP OF LANDS OF
JOHN G. TAYLOR
No.

Water Source HUFFORDS or JAKES CREEK
Tributary of EVANS CREEK
County of HUMBOLDT

Surveyed by C.C. Smith, March - 3rd, 1915
Mapped by C.C. Smith, March - 15th, 1915
Checked by ____, 191__
Approved by ____, 191__

SCALE: 1 inch=600 feet

STATE PRINTING OFFICE, CARSON CITY, NEVADA

01358