Section	Sub-division	Township	Range			
15	NE¼SW¼	6 S.	55 E.			

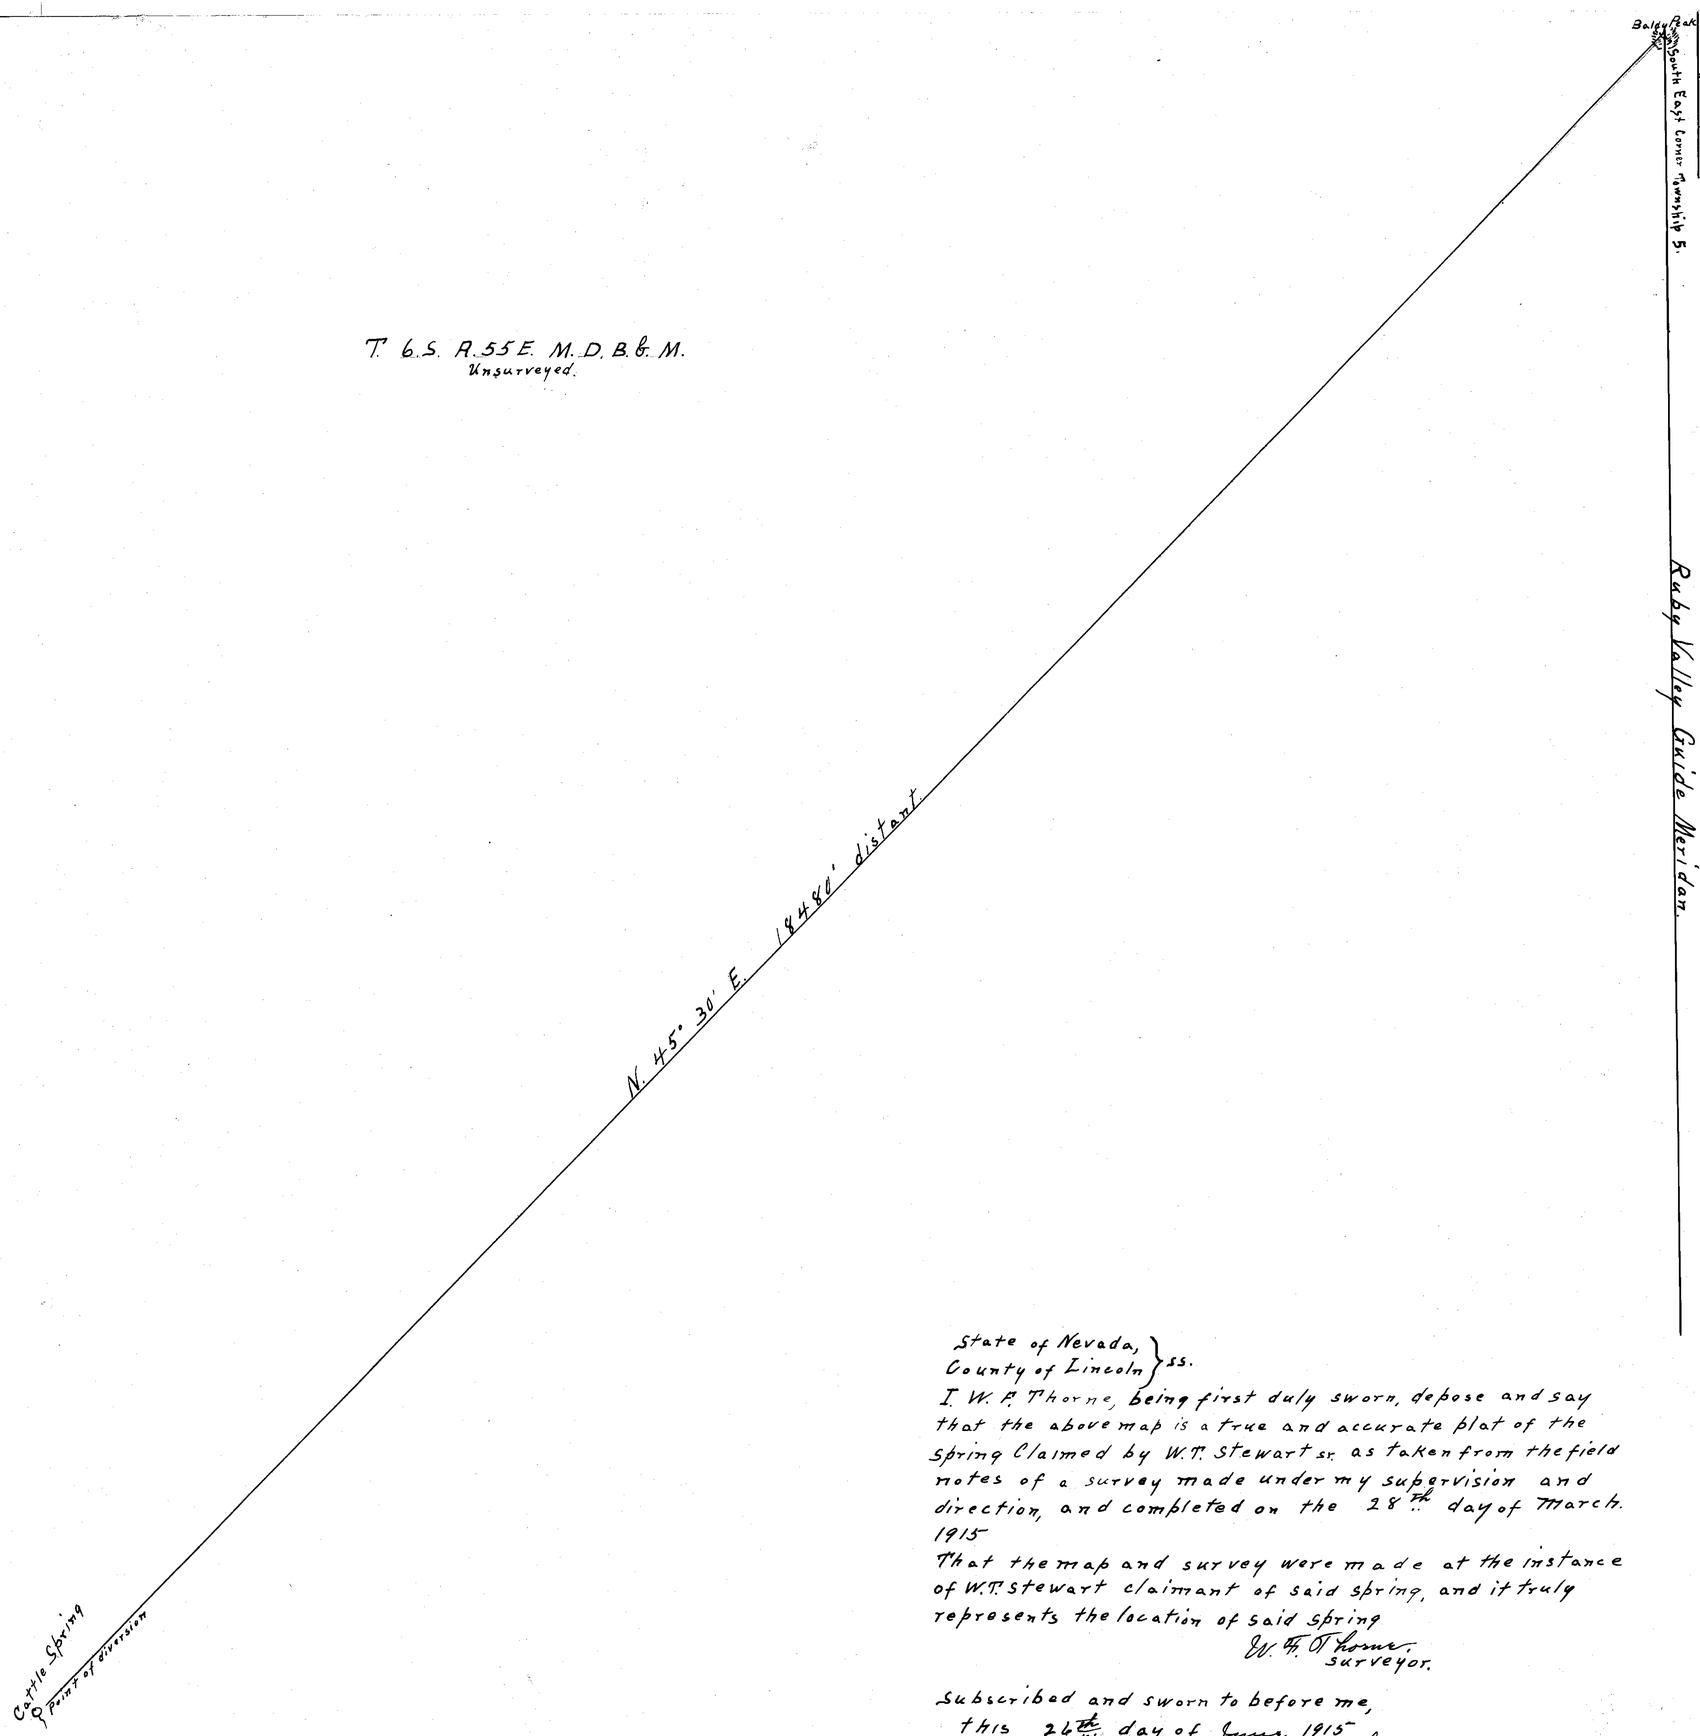

State of Nevada,
County of Lincoln } ss.

I. W. F. Thorne, being first duly sworn, depose and say that the above map is a true and accurate plat of the Spring Claimed by W. T. Stewart sr. as taken from the field notes of a survey made under my supervision and direction, and completed on the 28th day of March. 1915

That the map and survey were made at the instance of W. T. Stewart claimant of said spring, and it truly represents the location of said spring

W. F. Thorne.
surveyor.

Subscribed and sworn to before me,
this 26th day of June 1915
W. J. Gregory
My Commission expires July 16, -1917.

JUL 26 1915
STATE ENGINEER'S OFFICE

W. T. Stewart. Sr.
W. T. Stewart Jr.
Cattle Spring
01367