section	sub-division	Township	Range			
28	NW¼NW¼	7. S.	55. E.			

T. 7. S. R. 55. E. M. D. B. & M.
unsurveyed

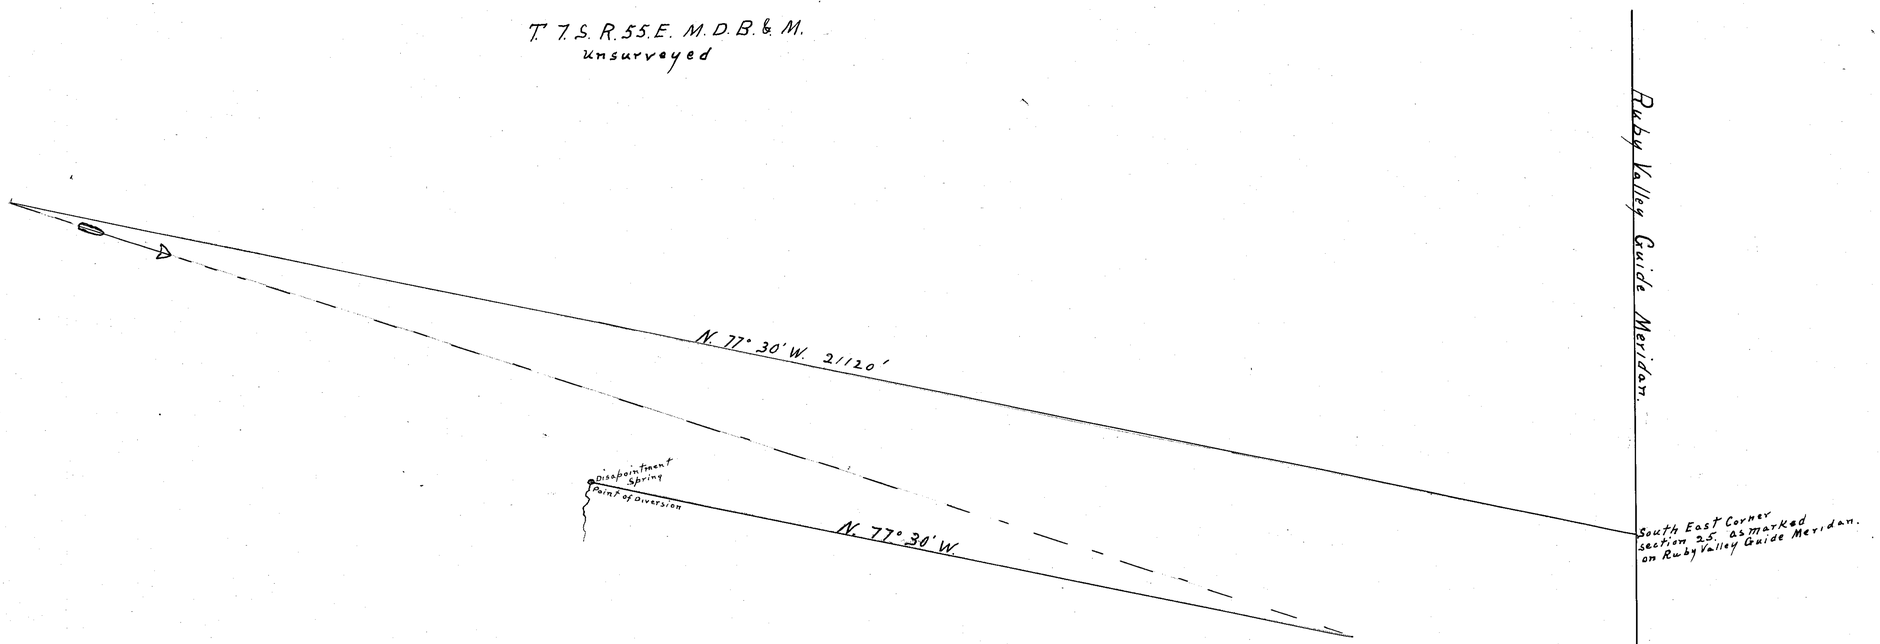

State of Nevada,
County of Lincoln } ss.

I. W. F. Thorne, being first duly sworn, depose and say that the above map is a true and accurate plat of the Spring Claimed by W. T. Stewart sr. as taken from the field notes of a survey made under my supervision and direction, and completed on the 25th day of March. 1915.

That the map and survey were made at the instance of W. T. Stewart claimant of said spring, and it truly represents the location of said spring

W. F. Thorne
surveyor.

Subscribed and sworn to before me,
this 26th day of June 1915

W. J. Gregory

My Commission expires July 16, 1917.

FILED

W. T. Stewart Sr.
W. T. Stewart Jr.
Disapointment Spring
01370

*Scale: 1 inch = 600 Ft