| section | sub-division | Township | Range | | | |
|---|---|---|---|---|---|---|
| 26 | NE¼NW¼ | 5 S. | 55 E. | | | |
| | | | | | | |

T. 5. S. R. 55 E. M. D. B. & M.
All unsurveyed.

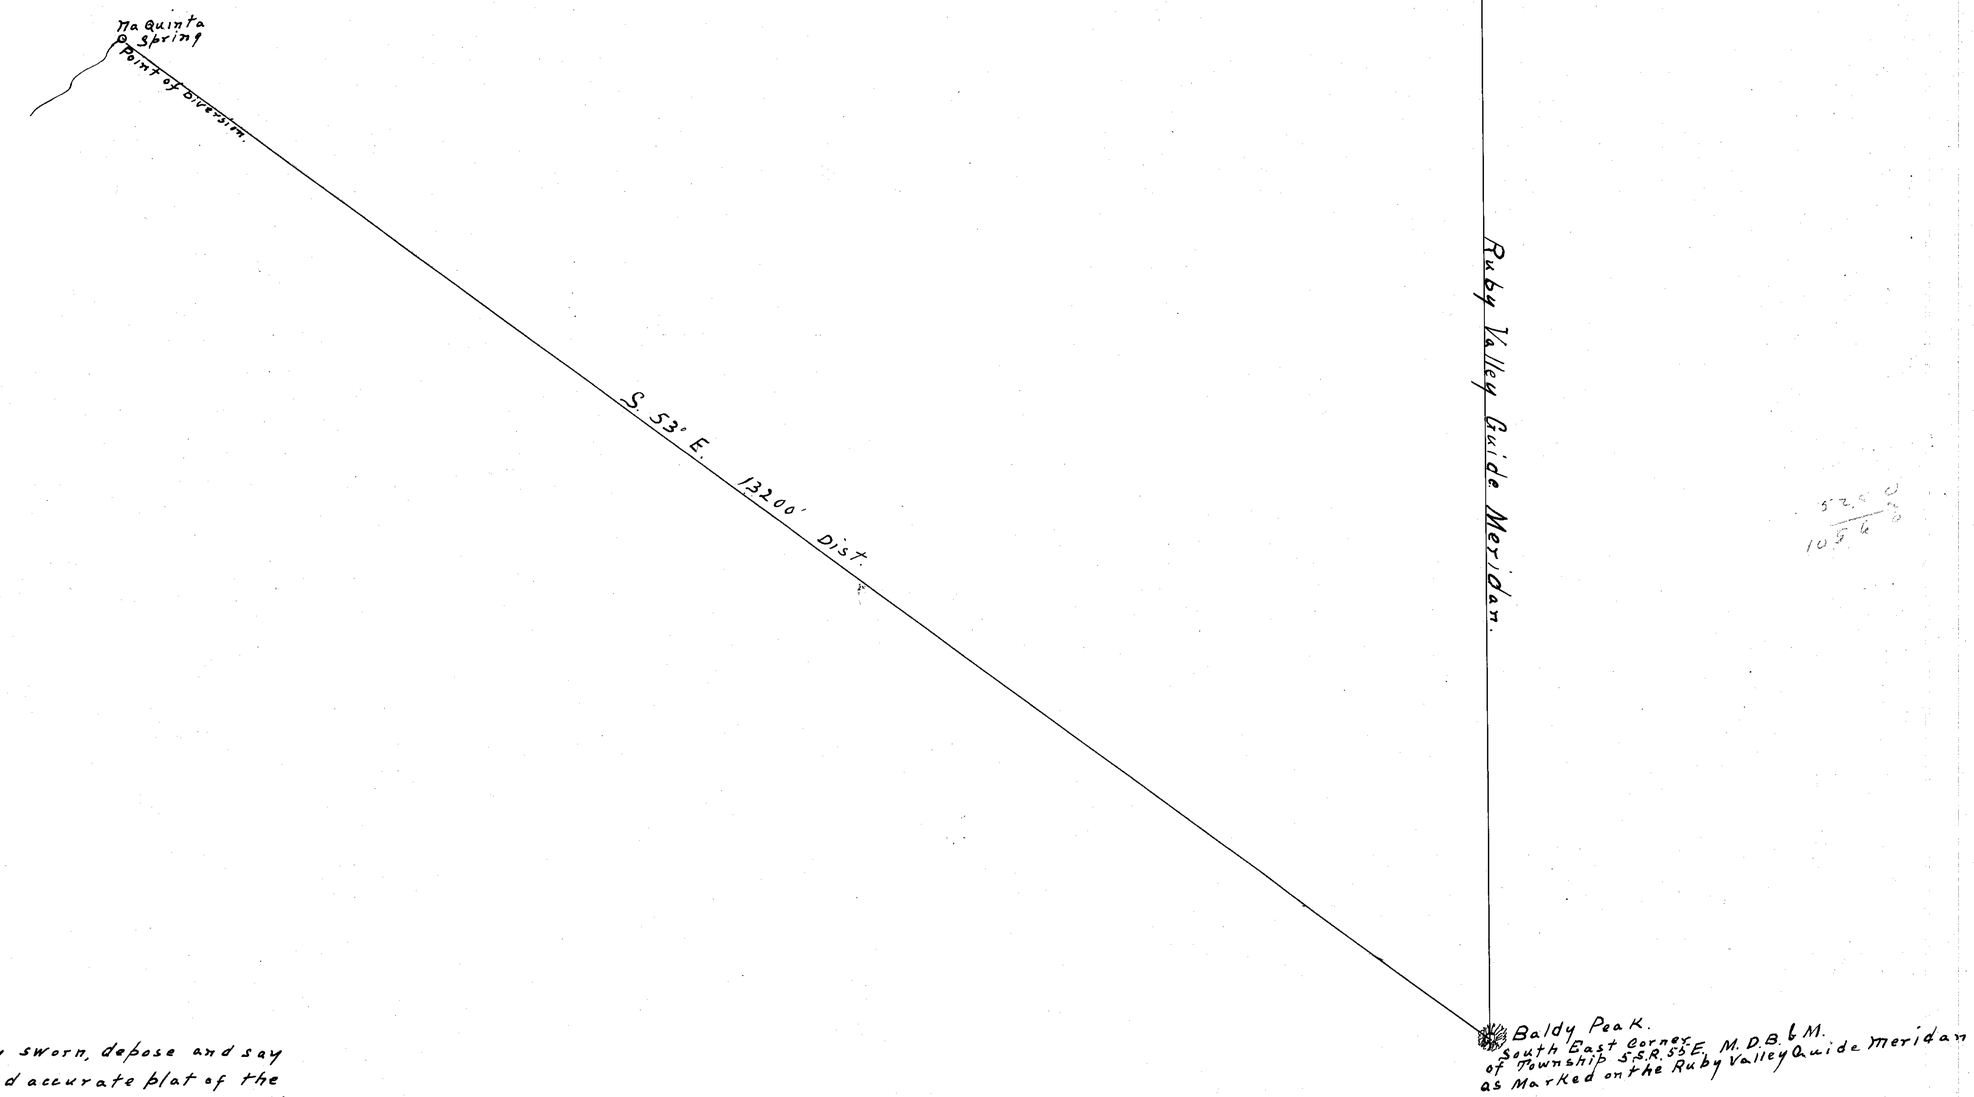


State of Nevada,
County of Lincoln } ss.

I W. F. Thorne being first duly sworn, depose and say that the above map is a true and accurate plat of the spring Claimed by W.T. stewart sr as taken from the field notes of a survey made under my supervision and direction, and completed on the 29th day of March 1915

That the map and survey were made at the instance of W.T. stewart claimant of said spring, and it truly represents the location of said spring

W. F. Thorne
Surveyor.

Subscribed and sworn to before me, this 26th day of June 1915

W J Gregory

My Commission expires July 16 - 1917.

FILED
JUN 28 1915
STATE ENGINEER'S OFFICE

W. T. Stewart. Sr.
W.T. Stewart Jr.
~~Ma Quinta~~ Maquinta Spring.
01578