Section	Sub-division	Township	Range	Cultivated acreage	Description of Culture	Date of first Culture
5	NW¼ NE¼	7 S.	61 E	25 acres	meadow	
5	SW¼ NE¼	7 S	61 E.	15 acres	meadow	

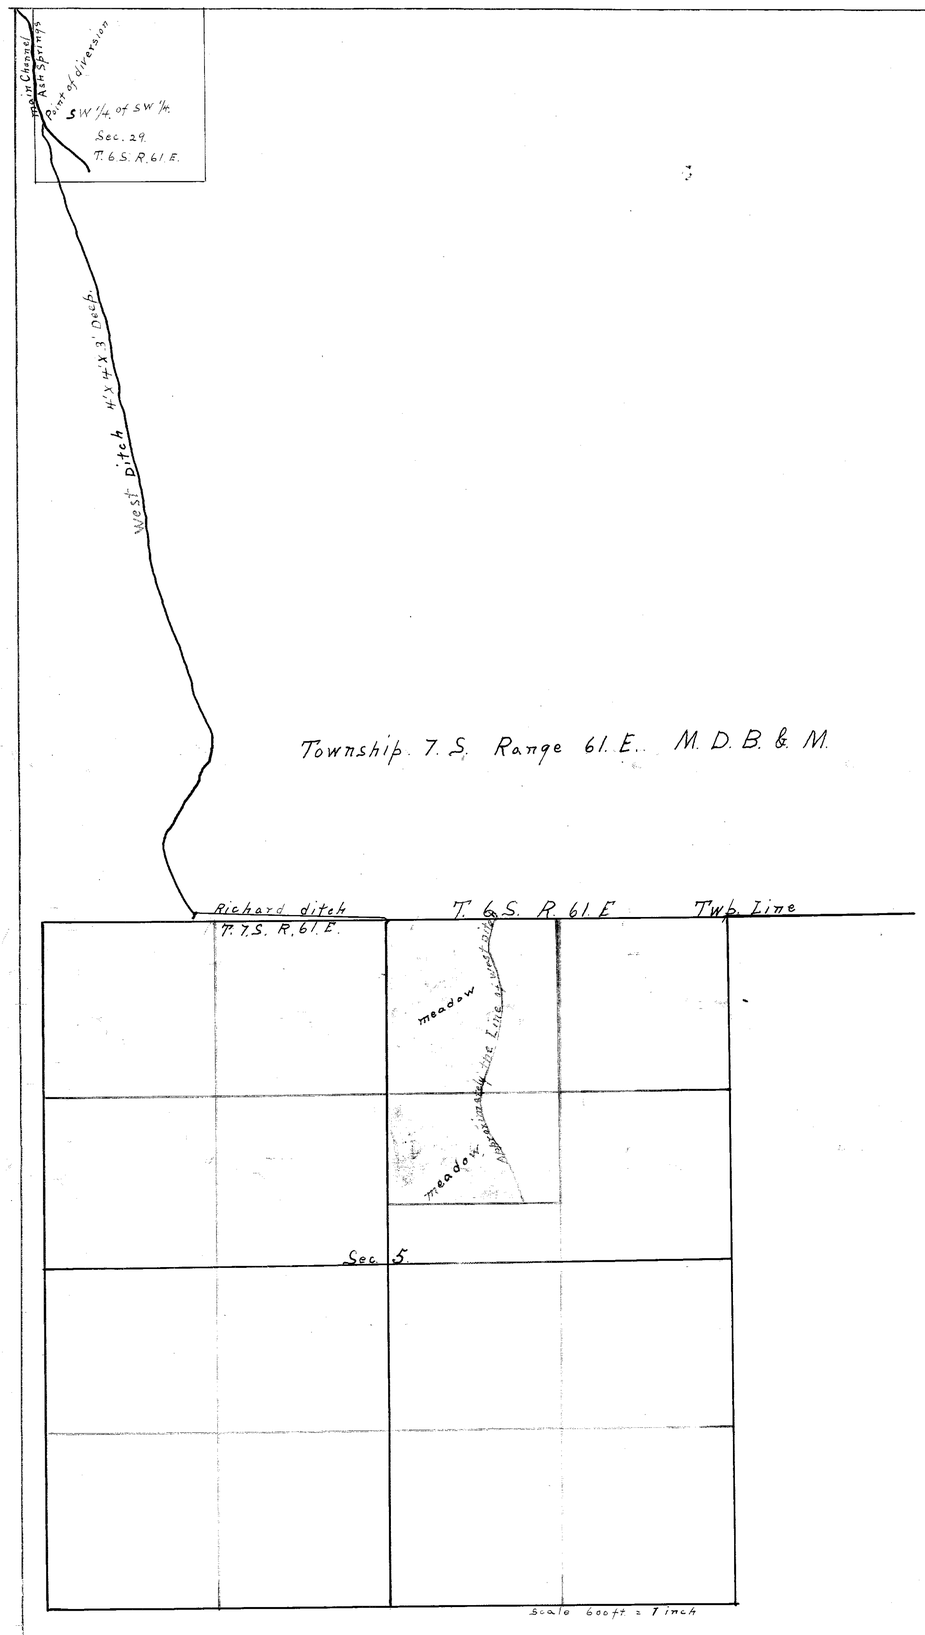

State of Nevada,
County of Lincoln. } ss.

I. W. F. Thorne, being first duly sworn, depose and say that the above map is a true and accurate plat of the lands irrigated by G. W. Richard, as taken from the field notes of a survey made by me, and completed on the Sixth, Day of September 1916.
That the map and survey were made at the instance of G. W. Richard owner of said lands, and that it truly represents the irrigated lands of said owner. W. F. Thorne Surveyor.

Subscribed and sworn to before me, this 26 day of October, A.D. 1916
Frank Palmer
Notary Public, in and for Lincoln County, Nevada

G. W. Richard

Ash Springs.

01393A