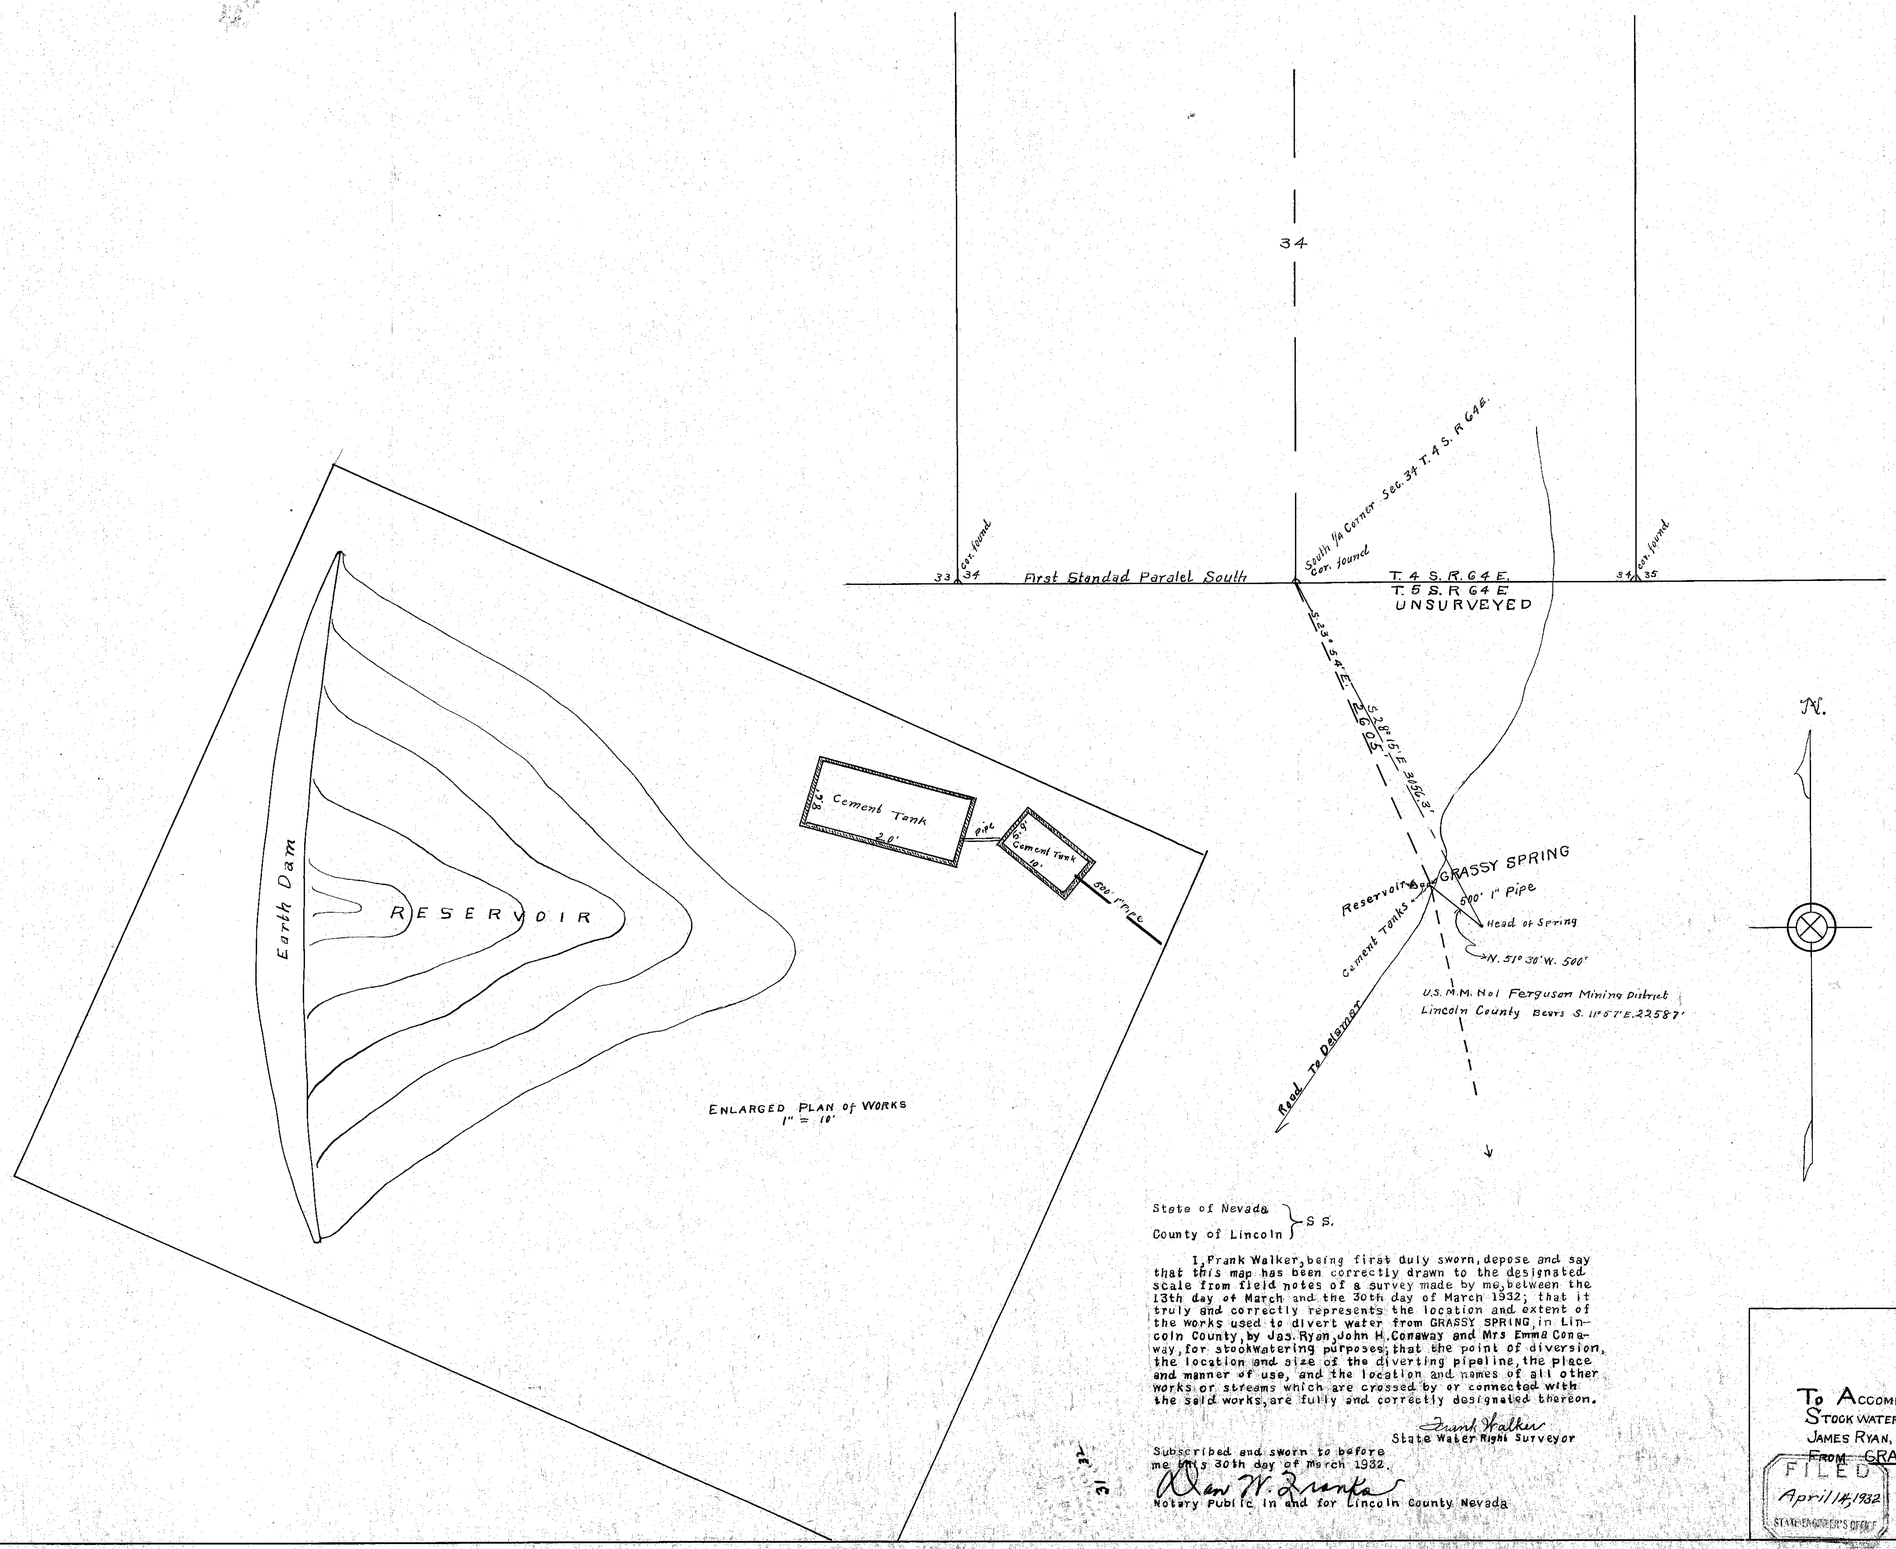

State of Nevada }
County of Lincoln } S S.

I, Frank Walker, being first duly sworn, depose and say that this map has been correctly drawn to the designated scale from field notes of a survey made by me, between the 13th day of March and the 30th day of March 1932; that it truly and correctly represents the location and extent of the works used to divert water from GRASSY SPRING, in Lincoln County, by Jas. Ryan, John H. Conaway and Mrs Emma Conaway, for stockwatering purposes; that the point of diversion, the location and size of the diverting pipeline, the place and manner of use, and the location and names of all other works or streams which are crossed by or connected with the said works, are fully and correctly designated thereon.

Frank Walker
State Water Right Surveyor

Subscribed and sworn to before me this 30th day of March 1932.

Dan W. Franks
Notary Public in and for Lincoln County Nevada

31 32

MAP

To Accompany Proof of Appropriation for Stockwatering Purposes by
James Ryan, John H. Conaway & Mrs. Emma Conaway
From GRASSY SRING in Lincoln County
SCALE 1" = 600'

FILED
April 14, 1932
STATE ENGINEER'S OFFICE

Frank Walker

01400 AMENDED