SECTION	SUB-DIVISION	TOWNSHIP	RANGE	CULTIVATED ACREAGE	DESCRIPTION OF CULTURE	DATE OF FIRST CULTURE

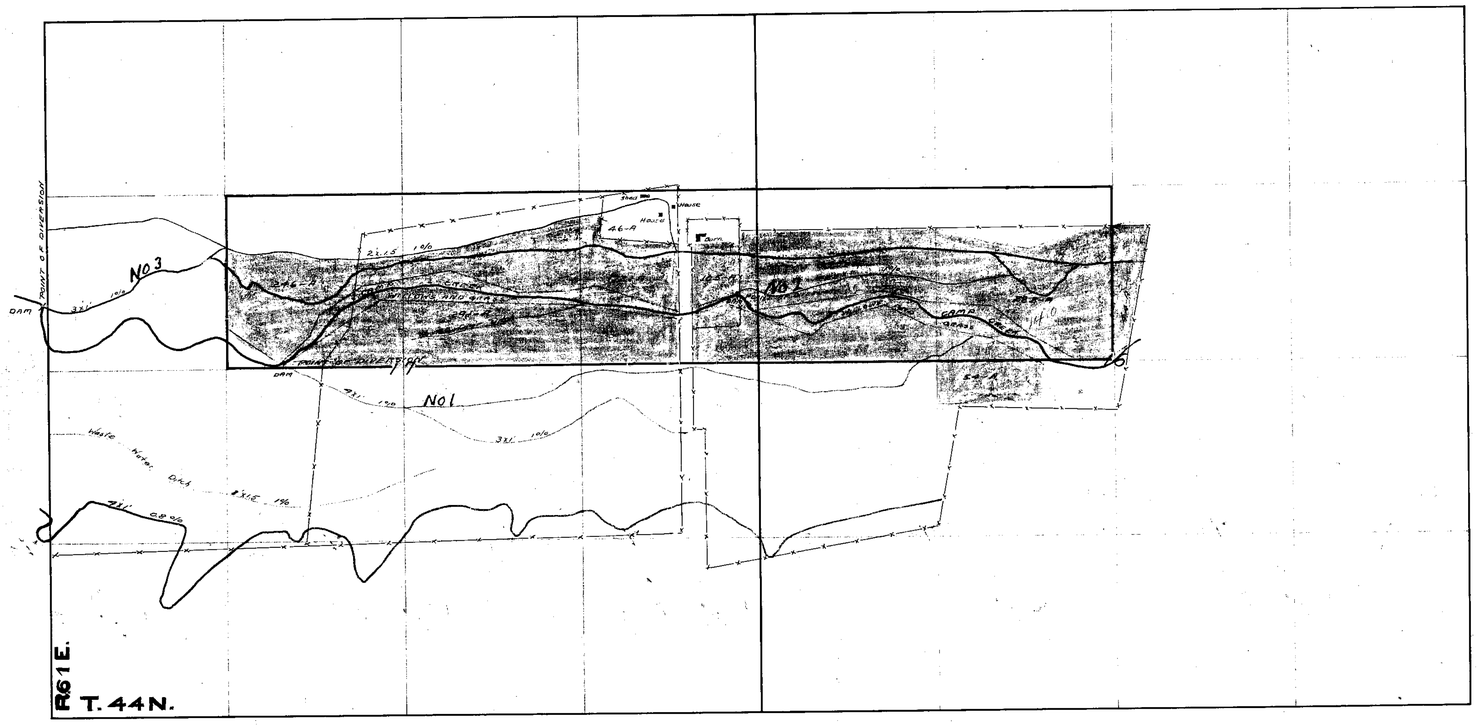

CULTURAL MAP OF LANDS IRRIGATED BY WILLIAM H. GILMER.

UNDER A VESTED RIGHT

SCALE 600 FEET TO AN INCH.

STATE OF NEVADA }
COUNTY OF ELKO } S.S.

F.R. Jacoby, being first duly sworn, deposes and says that the above map is a true and accurate plat of the lands irrigated by William H. Gilmer as taken from the field notes of a survey made by me, completed on the 6th day of October 1914.

That the map and survey were made at the instance of William H. Gilmer owner of said lands and that it truly represents the irrigated lands of said William H. Gilmer.

F.R. Jacoby Surveyor.

Subscribed and sworn to before me this 19th day of October, 1914.

J. L. Vandiver
Notary Public in and for ELKO County, Nevada.

01401

01401