Section	Subdivision	Township	Range	Cultivated acreage	Description of culture	Date of first culture
7	SW¼SE¼	29N	41E.	40	Hay Meadow	
7	NW¼SE¼	"	"	40	" "	
7	SE¼SW¼	"	"	14.40	" "	
7	" "	"	"	25.50 ac.	Pasture	
7	NE¼SW¼	"	"	24.50	"	
7	"	"	"	13.33 ac.	Hay Meadow	
7	"	"	"	2.00	Grain	

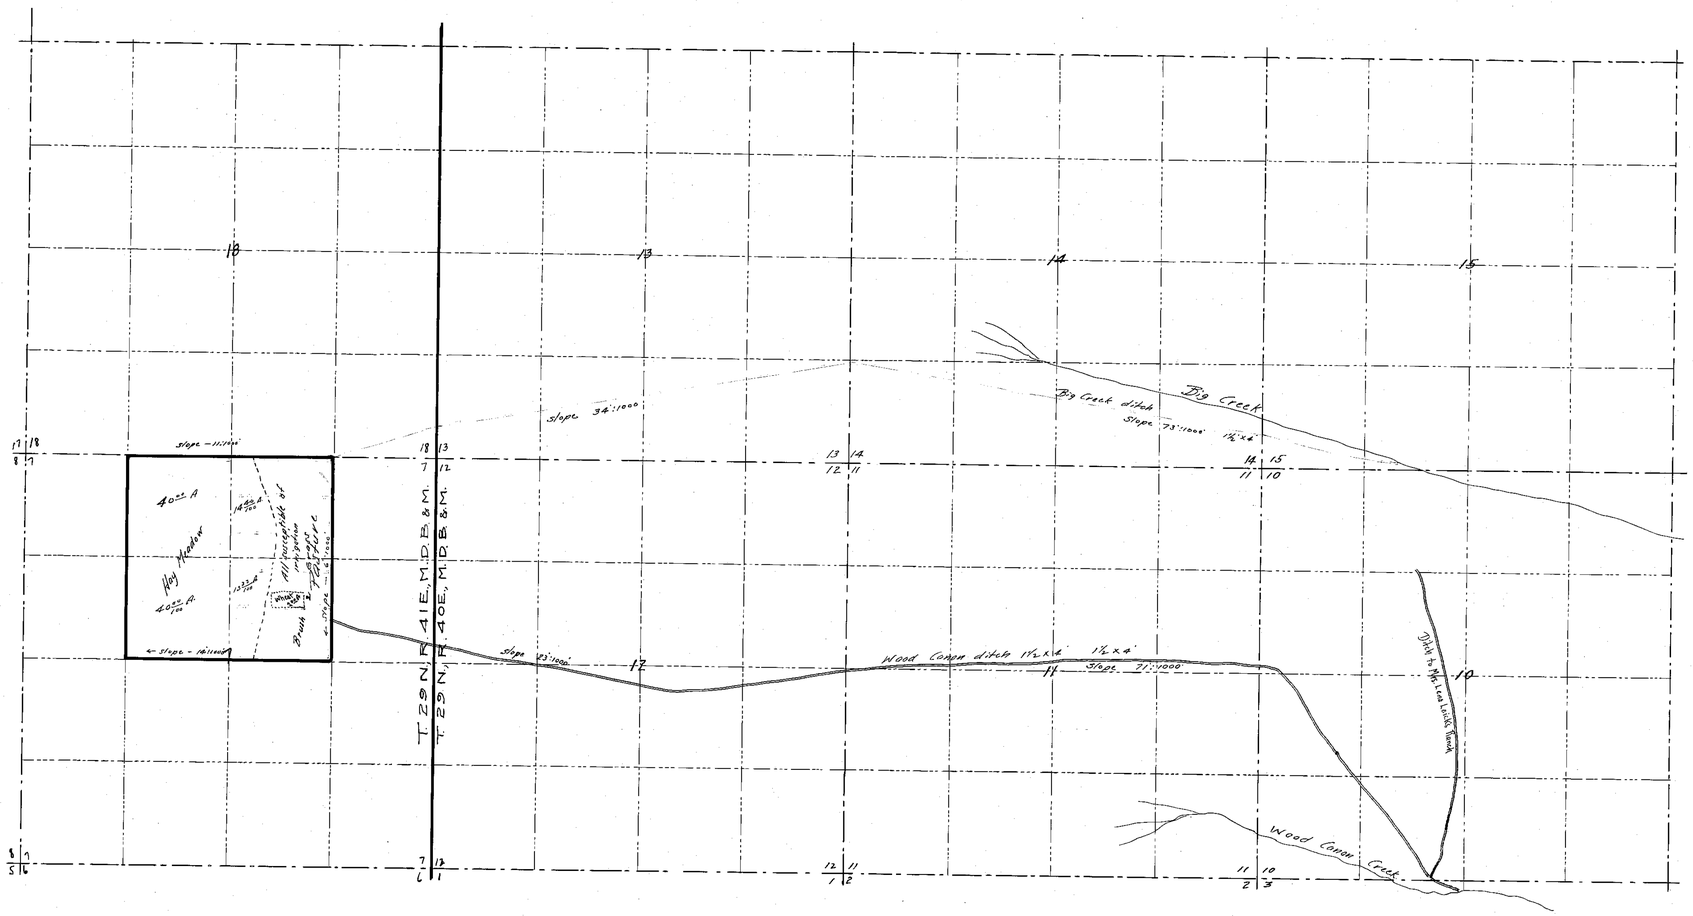

State of Nevada }
County of Humboldt } ss.

I, Horace H. Sheldon, being first duly sworn, depose and say that the above map is a true and accurate plat of the lands irrigated by Rudolph Hoffman, as taken from the field notes of a survey made by me, completed on the 15th day of June, 1915.

That the map and survey were made at the instance of Rudolph Hoffman, owner of said lands, and that it truly represents the irrigated lands of the said Rudolph Hoffman.

Horace H. Sheldon, C.E.
Surveyor.

Subscribed and sworn to before me, this 26th day of June, 1915

L. G. Wilson
Notary Public in and for Humboldt County, Nevada.

MAP
OF
RUDOLPH HOFFMANS
IRRIGATED LANDS
FROM
BIG CREEK
HUMBOLDT COUNTY, NEVADA
JUNE, 1915 SCALE 1" = 1000'

01403