Section	Subdivision	Township	Range	Cultivated acreage	Description of culture	Date of first culture
25	SW¼SW¼	31 N.	40 E	2.00	Orchard	
25	"	"	"	0.87	Grain	
25	"	"	"	0.49	Garden	
25	"	"	"	13.72	Pasture Alfalfa	
25	SE¼SW¼	"	"	0.76	Grain	
25	"	"	"	5.60	Alfalfa	
25	"	"	"	0.40	Pasture	
36	NW¼NW¼	"	"	14.56	Alfalfa	
36	NE¼NW¼	"	"	20.57	"	
36	NW¼NE¼	"	"	2.06	Pasture	

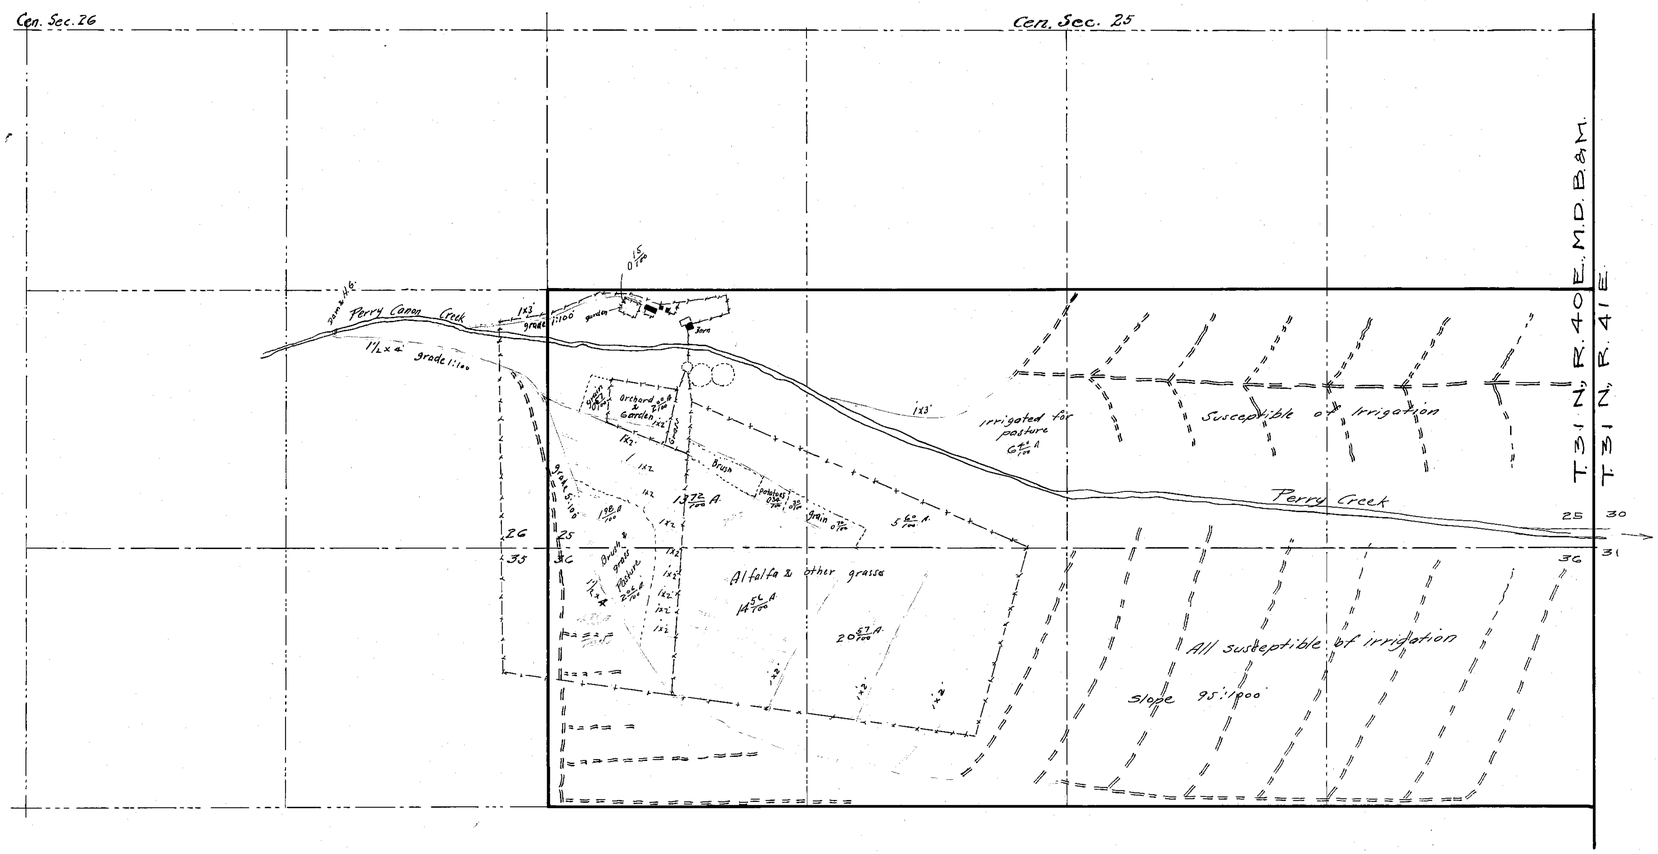

State of Nevada }
County of Humboldt } ss.

I, Horace H. Sheldon, being first duly sworn, depose and say that the above map is a true and accurate plat of the lands irrigated by John J. Hoffman, as taken from the field notes of a survey made by me, completed on the 11th day of June, 1915.

That the map and survey were made at the instance of John J. Hoffman, owner of said lands, and that it truly represents the irrigated lands of the said John J. Hoffman.

Horace H. Sheldon, C.E.
Surveyor.

Subscribed and sworn to before me this the 23rd day of June 1915.

L. G. Wilson
Notary Public in and for Humboldt County, Nevada.

PLAT
OF
JOHN J. HOFFMANS
IRRIGATED LANDS
ON
PERRY CREEK
HUMBOLDT COUNTY, NEVADA.
JUNE 1915, SCALE 1"=400'

01404.