Section	Subdivision	Township	Range	Cultivated acreage	Description of culture	Date of first culture
10	SE¼ SW¼	29N	40E	6.34	Grain	✓
"	"	"	"	5.69	Alfalfa	✓
"	SW¼ SE¼	"	"	27.14	"	✓
"	"	"	"	1.00	Orchard	✓
"	"	"	"	0.75	Garden	✓
"	NW¼ SE¼	"	"	0.87	Alfalfa	✓
"	SE¼ SE¼	"	"	18.64	"	✓
15	NE¼ NE¼	"	"	0.80	"	

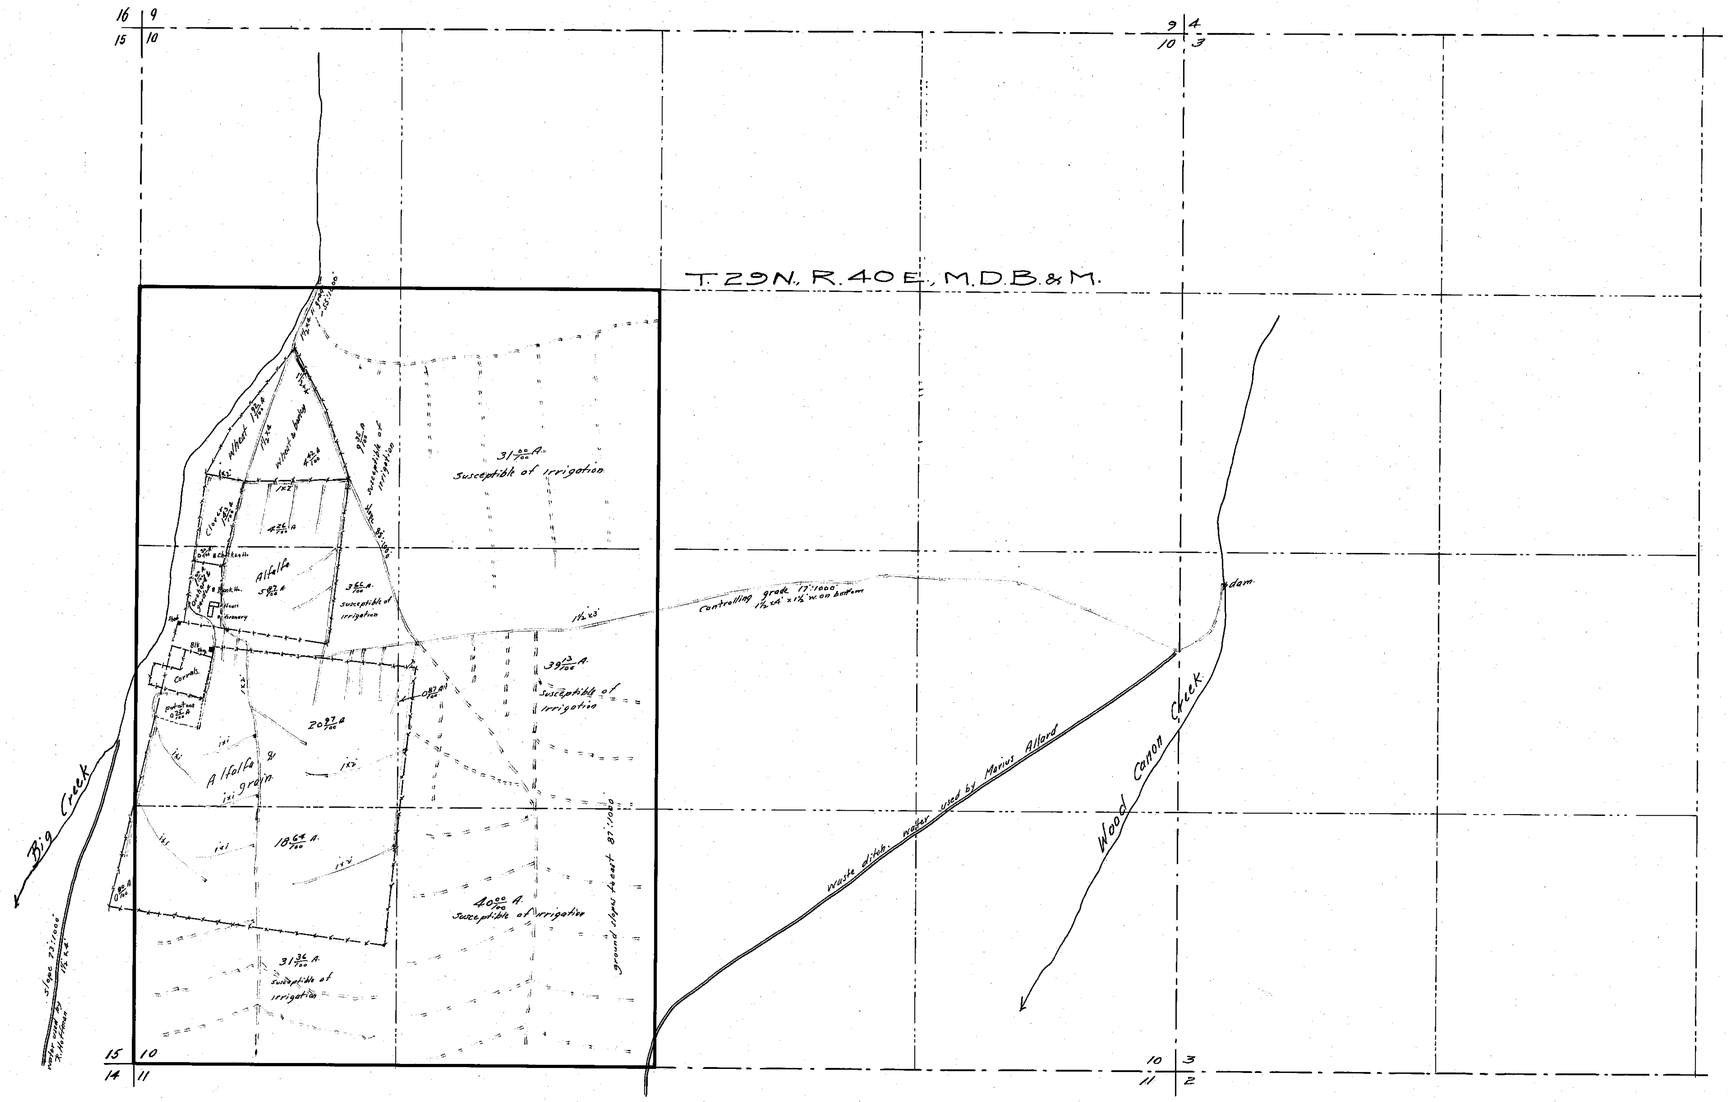

State of Nevada }
County of Humboldt }

I, Horace H. Sheldon, being first duly sworn depose and say that the above map is a true and accurate plat of the lands irrigated by Mrs. Lena Leick, as taken from the field notes of a survey made by me, completed on the 14th day of June, 1915.

That the map and survey were made at the instance of Mrs. Lena Leick, owner of said lands, and that it truly represents the irrigated lands of said Mrs. Lena Leick.

Horace H. Sheldon, C.E.
Surveyor.

Subscribed and sworn to before me this 25th day of June, 1915

L. G. Wilson
Notary Public in and for Humboldt County, Nevada.

MAP
OF
MRS LENA LEICK'S
IRRIGATED LANDS
FROM
BIG AND WOOD CANON CREEKS
HUMBOLDT COUNTY, NEVADA,
JUNE, 1915. SCALE 1" = 400'

01405-01406