Protestants Exhibit "J"

N.E.1/4 & N1/2 of S.E.1/4 of Sec 21, T. 11S, R 47E, M.D.B&M.

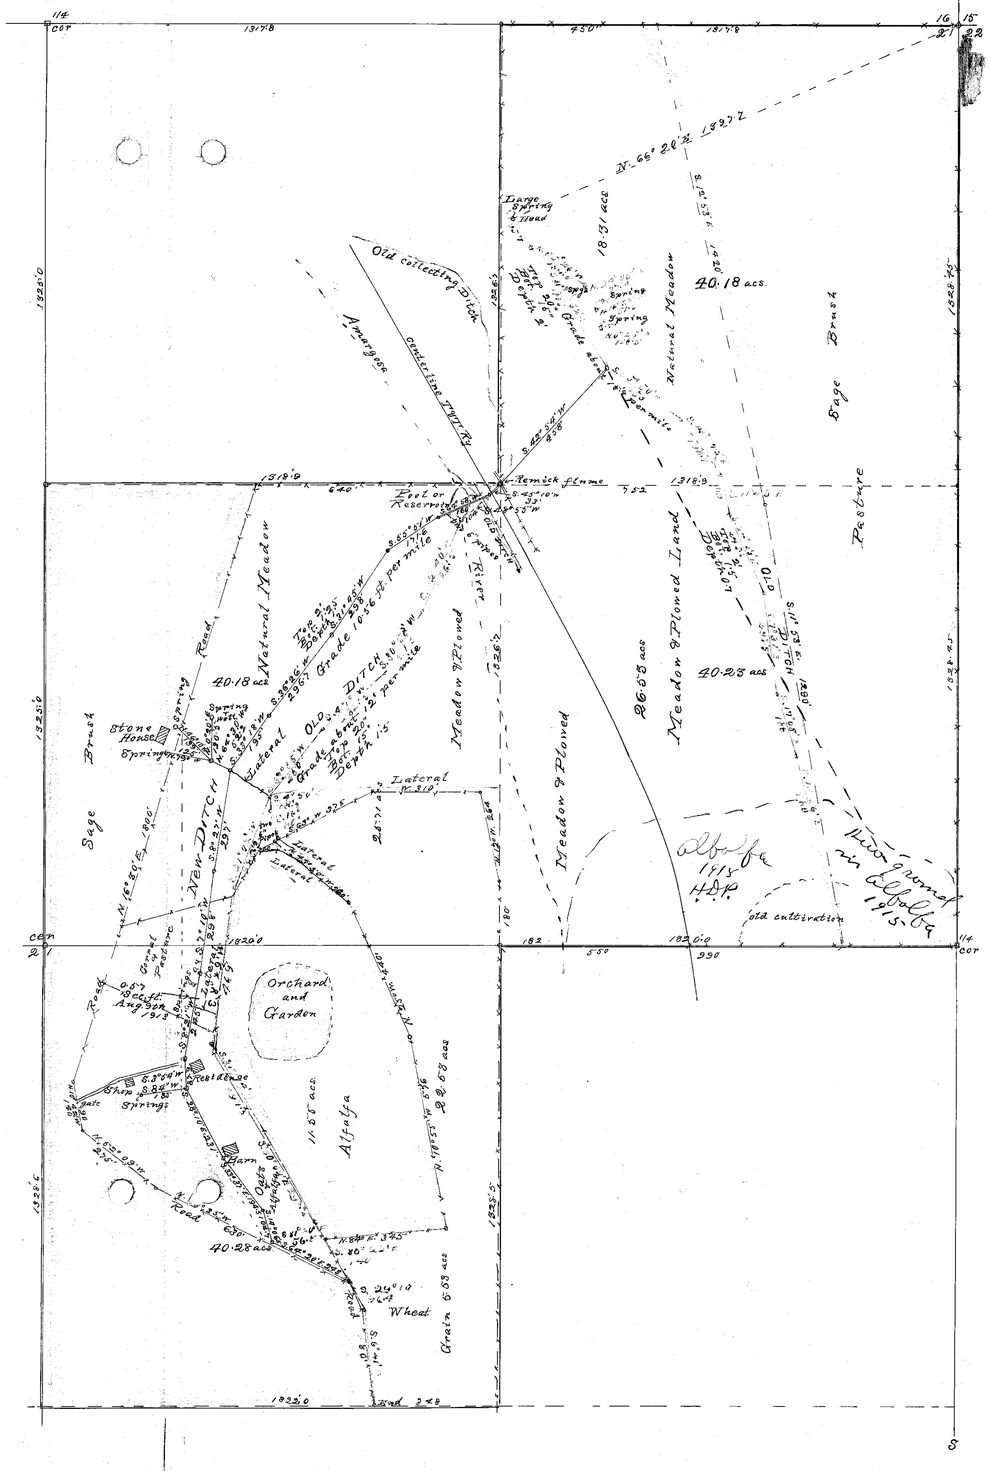

Section	Subdivision	Tp	Range	Cultivated Acreage	Description of Culture	First Culture
21	N.E.1/4 N.E.1/4	11 S	47 E. M.D.B.&M.	18.31	Natural grass, partially mowed. Used as pasture.	
"	S.E.1/4 N.E.1/4	"	" "	26.53	Natural grass. Mostly plowed, but seeded. Used as pasture	
"	S.W.1/4 N.E.1/4	"	" "	25.71	Alfalfa. Natural grass. About 1/2 has been plowed.	
"	S.W.1/4 S.E.1/4	"	" "	22.63	Orchard, Garden, Alfalfa, Oats, Kafir Corn, Beans all cultivated.	
"	S.W.1/4 & N.E.1/4 S.W.1/4 S.E.1/4	"	" "	11.55	Alfalfa, including Orchard & Garden	
"	S.W.1/4 S.E.1/4	"	" "	5.53	Oats & Wheat	
				116		

MAP
of
Ranch, Irrigated Lands and Ditches of H.D. & L.D. Porter, deriving water from Springs and the Amargosa River in Sec. 21, T. 11 S. R. 47 E. M.D.B.&M. Nye Co. Nev.
Scale 200'=1"

Legend:-

New ditch
Old ditches
Fences
New Pipe line Porter 1914 H.D.P. Oct

State of Nevada } ss
County of Nye

J.C. Kennedy, being first duly sworn, deposes and says that the above map is a true and accurate plat of the lands irrigated by H.D. & L.D. Porter, as taken from field notes of a survey made by me and completed on the 9th day of August, A.D. 1913.

That the map and survey were made at the instance of H.D. & L.D. Porter, owners of said lands, and that it truly represents the irrigated lands of said H.D. & L.D. Porter.

J.C. Kennedy, C.E.
Surveyor.

Subscribed and sworn to before me this day of August, A.D. 1913.

Notary Public in and for Nye County, Nevada.

AUG 19 1913

01408

01408.