Sec.	Subdivision	Twp.	Range	Cultivated Acreage	Description of Culture	Date of first Culture
17	NW¼ NE¼	46 N	62 E	3.28	Meadow	
"	" "	"	"	1.64	Sagebrush	
"	NE¼ "	"	"	0.59	Garden	
"	" "	"	"	13.23	Meadow	
"	" "	"	"	6.08	Alfalfa	
"	" "	"	"	4.57	Sagebrush	
"	SE¼ "	"	"	13.02	"	
"	" "	"	"	0.25	Meadow	
"	NE¼ SE¼	"	"	5.97	"	
"	" "	"	"	3.84	Sagebrush	
"	SE¼ "	"	"	0.59	"	
8	SW¼ "	"	"	0.30	Meadow	
"	" "	"	"	8.28	Sagebrush	
			Total =	70.66	Acres	
			Meadow =	38.11	"	
			Garden =	0.59	"	
			Sagebrush =	31.96	"	

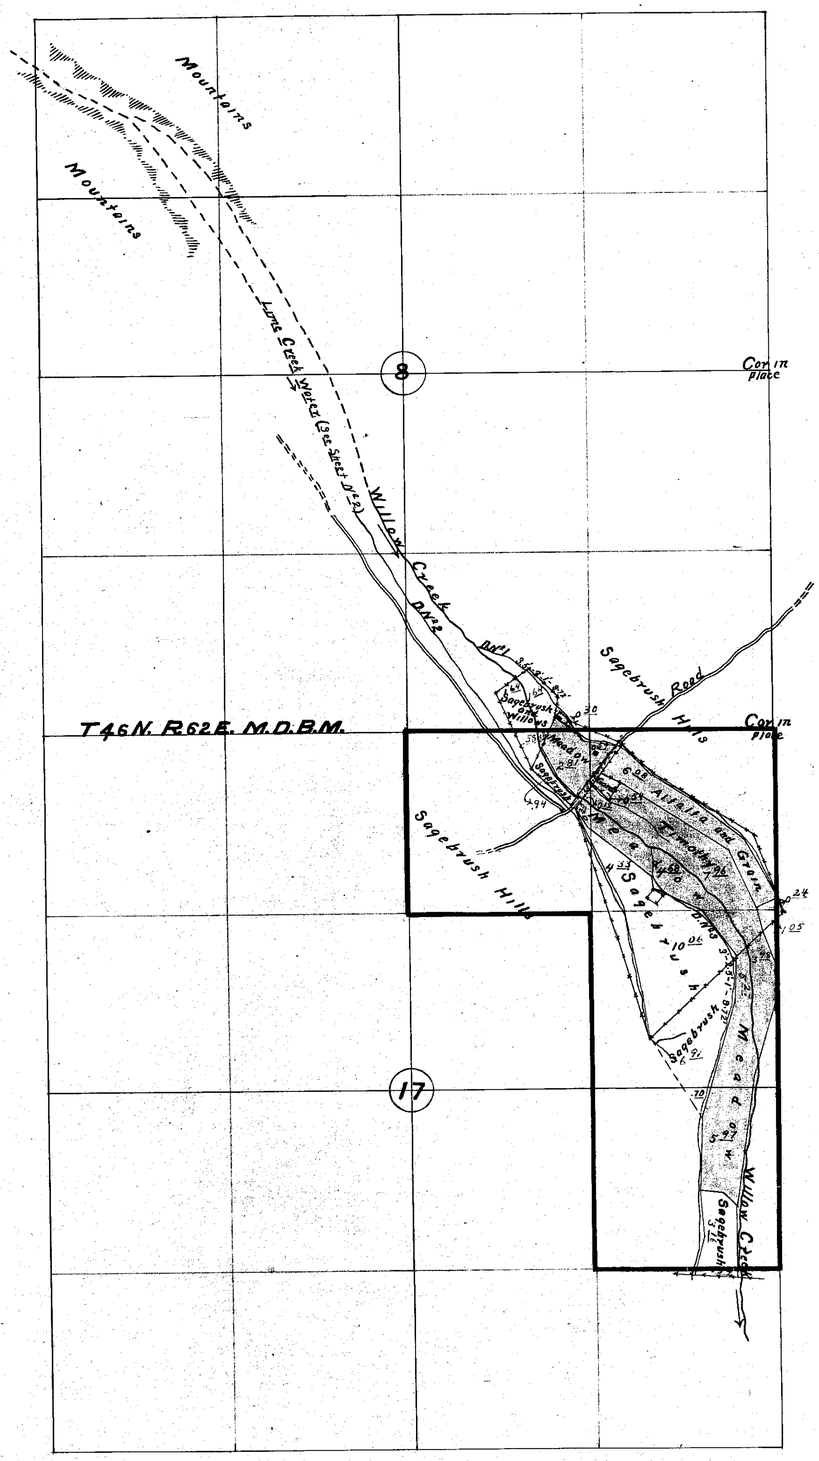

State of Nevada } ss.
County of Ormsby
C. C. Smith being first duly sworn deposes and says that the above map is a true and accurate plat of the lands irrigated by W. P. Helsley, as taken from the field notes of a survey made by me (or under my supervision and direction), completed on the 4th day of July 1915.

That the map and survey were made at the instance of the State of Nevada and that it truly represents the irrigated lands of said W. P. Helsley.

C. C. Smith
Surveyor

Subscribed and sworn to before me,
this day of 19

Notary Public, in and for Ormsby County, Nevada.

SHEET N°1

OFFICE OF STATE ENGINEER
CARSON CITY NEVADA

CULTURAL MAP OF LANDS OF
W. P. HELSLEY
PLANTATION FIELD
Water Source WILLOW AND LIME CREEKS
Tributary of NORTH FORK SALMON RIVER
County of ELKO

Surveyed by C.C. Smith 6-30-1915
Mapped by C.C. Smith 8-16-1915

Scale 1 inch = 600 feet

01410A

01410 A

Note
Numbers consecutively on ditches represent top and bottom widths, depth, and grade per 1000 ft.

Sec.	Subdivision	Twp.	Range	Cultivated Acreage	Description of Culture	Date of first Culture
17	NW¼ NE¼	46N	62E	3.28 ✓	Meadow	
"	" "	"	"	1.64 ✓	Sagebrush	
"	NE¼ "	"	"	0.99 ✓	Garden	
"	" "	"	"	13.23 ✓	Meadow	
"	" "	"	"	6.08 ✓	Alfalfa	
"	" "	"	"	4.57 ✓	Sagebrush	
"	SE¼ "	"	"	18.02 ✓	"	
"	" "	"	"	9.85 ✓	Meadow	
"	NE¼ SE¼	"	"	5.97 ✓	"	
"	" "	"	"	3.86 ✓	Sagebrush	
"	SE¼ "	"	"	0.59 ✓	"	
8	SW¼ "	"	"	0.30 ✓	Meadow	
"	" "	"	"	8.23 ✓	Sagebrush	
			Total -	70.66 -	Acres	
			Meadow -	33.11 -	"	
			Garden -	0.59 -	"	
			Sagebrush -	31.96 -	"	

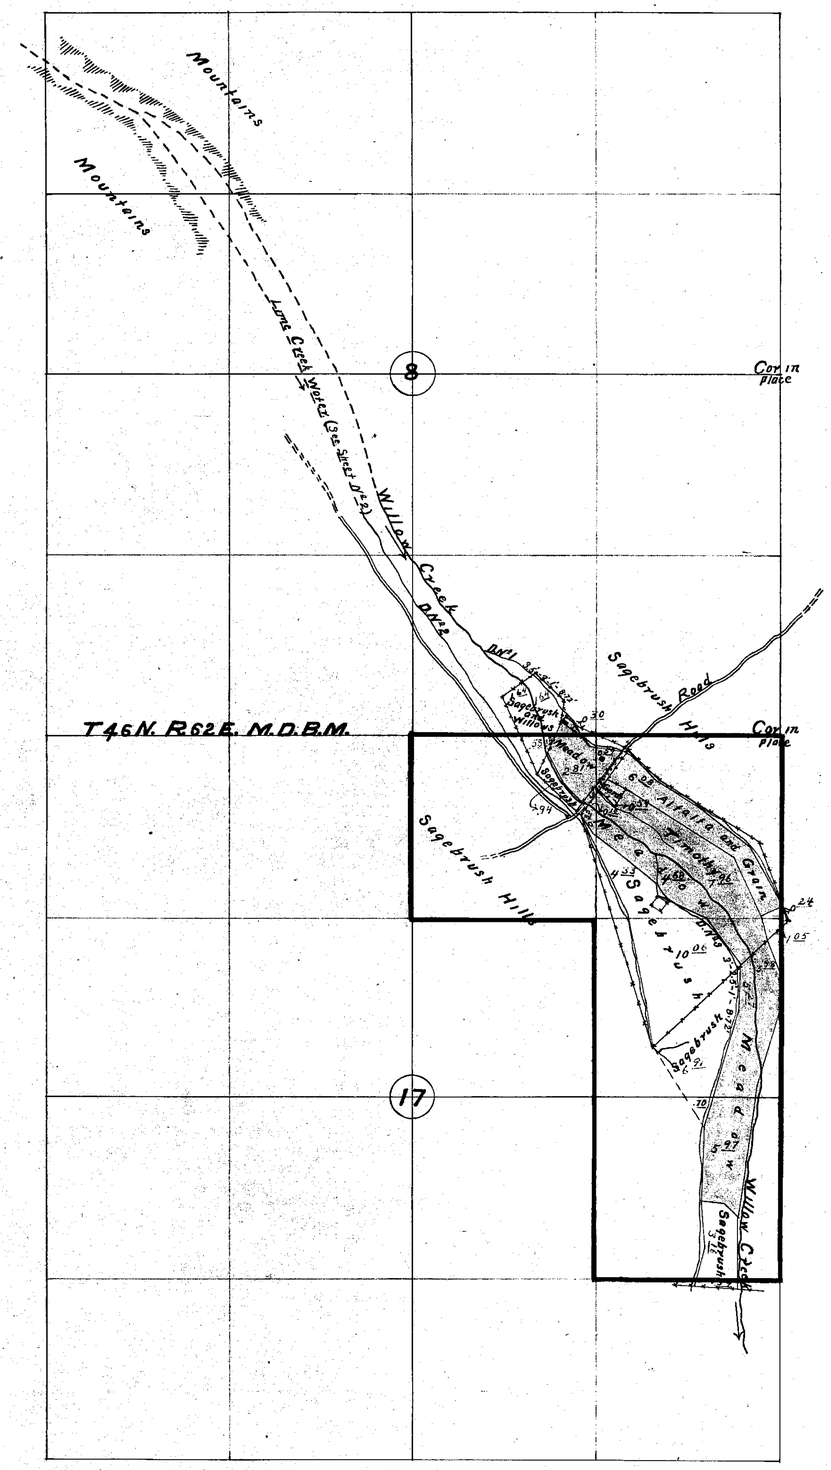

State of Nevada
County of Ormsby } ss.

C.C. Smith being first duly sworn deposes and says that the above map is a true and accurate plat of the lands irrigated by W.P. Helsley, as taken from the field notes of a survey made by me (or under my supervision and direction), completed on the 4th day of July 1915.

That the map and survey were made at the instance of the State of Nevada and that it truly represents the irrigated lands of said W.P. Helsley

C.C. Smith, Surveyor

Subscribed and sworn to before me,
this ___ day of ___ 19___

Notary Public, in and for Ormsby County, Nevada.

Note
Numbers consecutively on Ditches represent top and bottom widths, depth, and grade per 1000 ft.

01410A

SHEET N°1

OFFICE OF STATE ENGINEER
CARSON CITY NEVADA

CULTURAL MAP OF LANDS OF

W. P. HELSLEY

PLANTATION FIELD

Water Source WILLOW AND LIME CREEKS
Tributary of NORTH FORK SALMON RIVER
County of ELKO

Surveyed by C.C. Smith 6-30-1915
Mapped by C.C. Smith 8-16-1915

Scale 1 inch = 600 feet

01410A

Sec.	Subdivision	Twp	Range	Cultivated Acreage	Description of Culture	Date of first Culture
9	SW¼ SE¼	46 N	62 E	10.75	Meadow	
"	NW¼ "	"	"	20.33	"	
"	NE¼ "	"	"	29.71	"	
"	SE¼ "	"	"	28.32	"	
"	" "	"	"	0.77	Sagebrush	
"	" "	"	"	7.46	Willows	
"	" NE¼	"	"	23.80	Meadow	
"	SW¼ "	"	"	20.01	"	
"	" "	"	"	10.65	Willows	
"	NW¼ "	"	"	0.32	Meadow	
"	" "	"	"	0.06	Garden	
"	NE¼ "	"	"	1.05	Meadow	
10	NW¼ SW¼	"	"	5.38	"	
"	SW¼ "	"	"	0.58	"	
"	" "	"	"	0.34	Willows	
15	NW NW	"	"	1.87	Meadow	
"	" "	"	"	0.88	Willows	
			Total—	174.92	Acres	
			Meadow	153.91	"	
			Willows	19.84	"	
			Sagebrush	0.77	"	
			Garden	0.06	"	

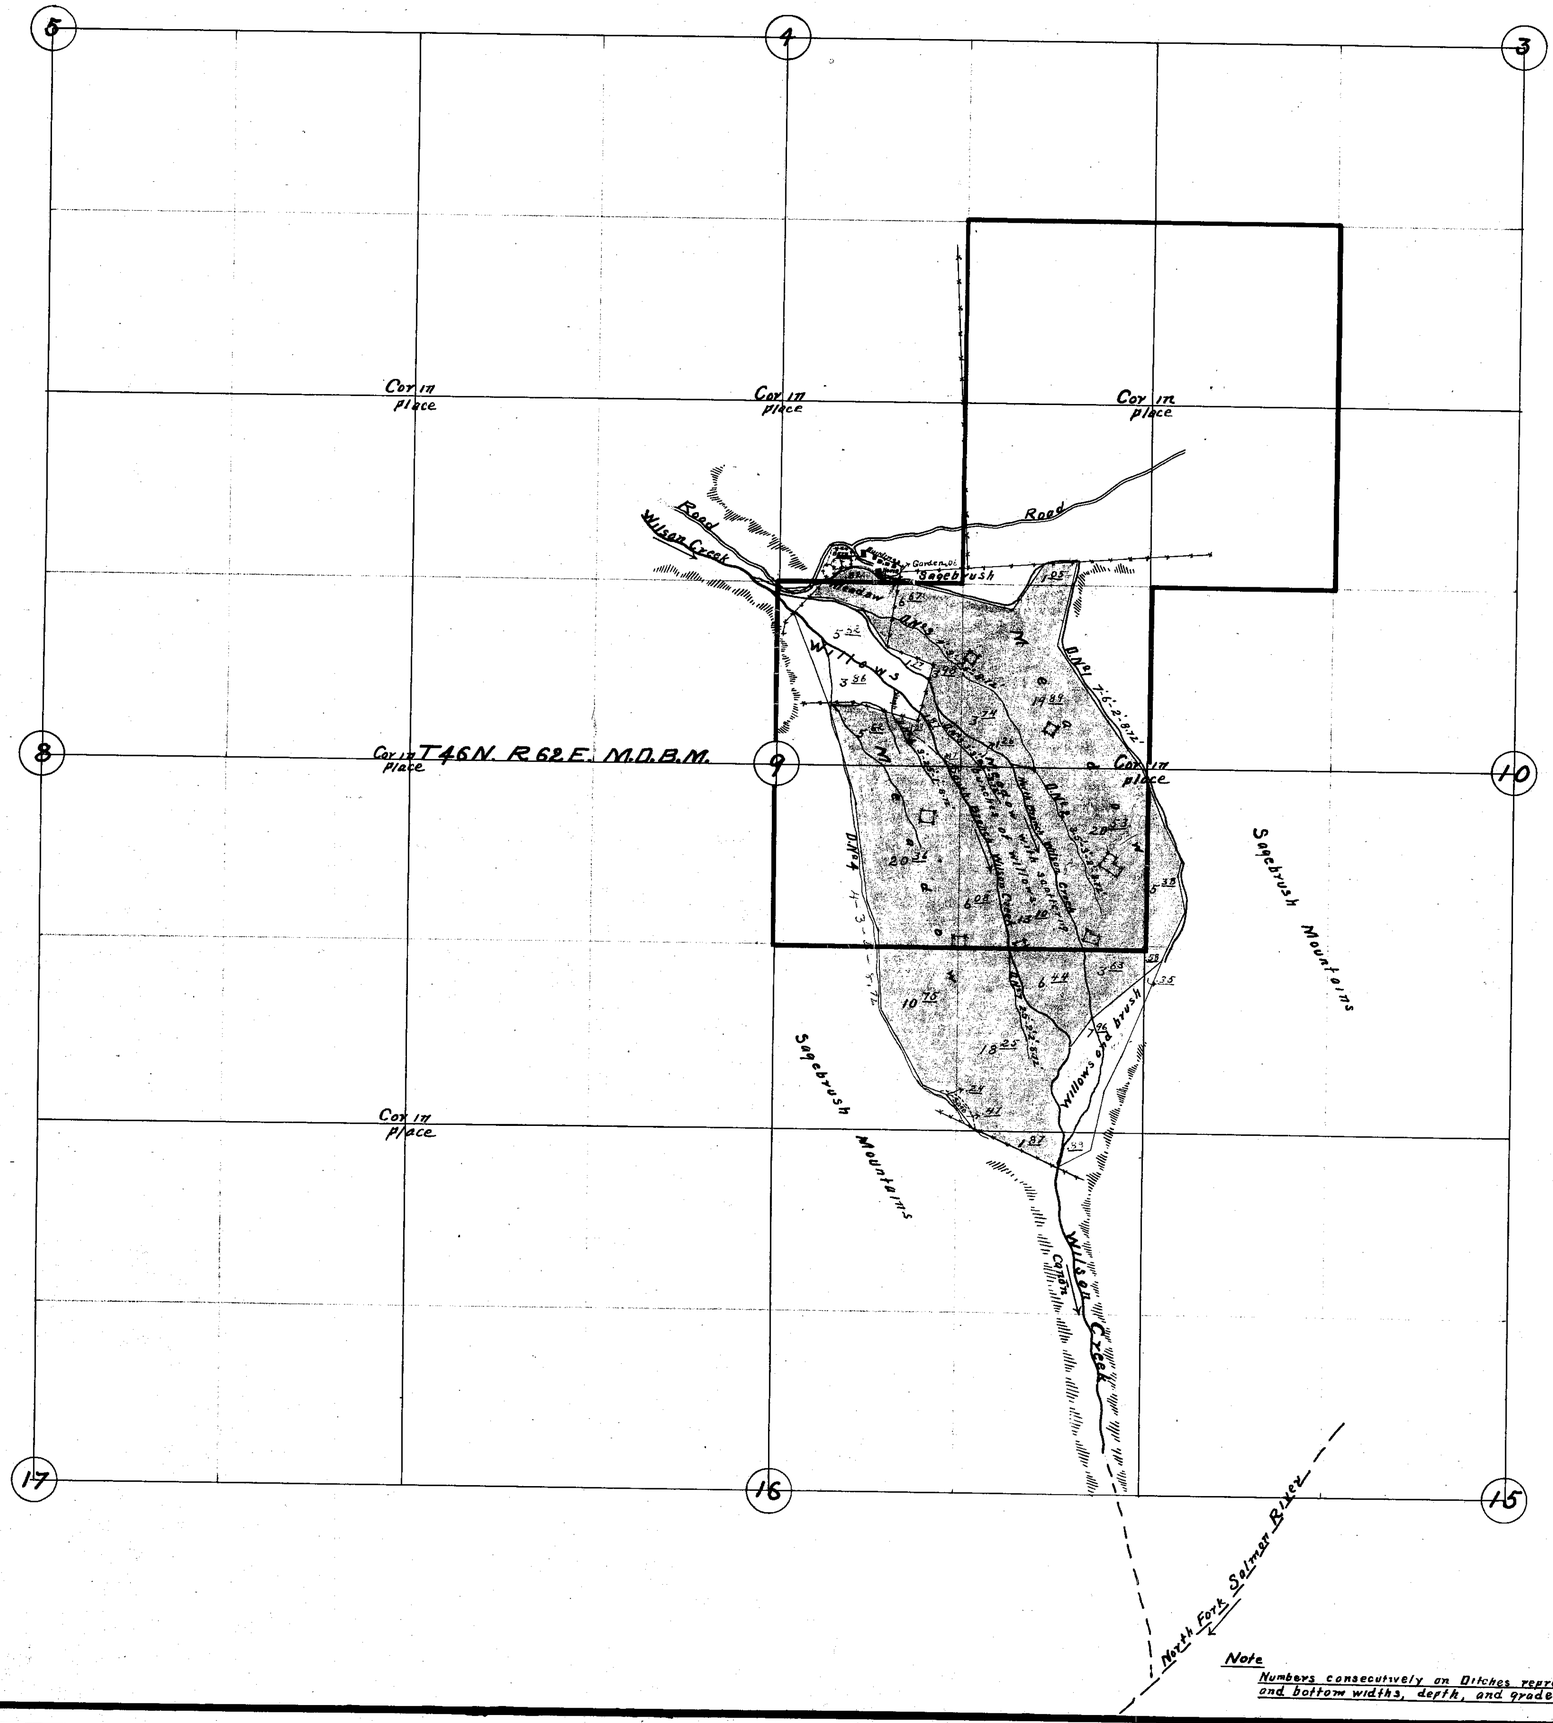

State of Nevada
County of Ormsby } ss.

C.C. Smith being first duly sworn, deposes and says that the above map is a true and accurate plat of the lands irrigated by W.P. Helsley as taken from the field notes of a survey made by me (or under my supervision and direction), completed on the 4th day of July 1915.

That the map and survey were made at the instance of State of Nevada and that it truly represents the irrigated lands of said W.P. Helsley

C.C. Smith
Surveyor

Subscribed and sworn to before me,
this ____ day of ____ 19__

Notary Public, in and for Ormsby County, Nevada

Note
Numbers consecutively on Ditches represent top and bottom widths, depth, and grade per 1000 ft.

SHEET No 3
OFFICE OF STATE ENGINEER
CARSON CITY NEVADA

CULTURAL MAP OF LANDS OF
W. P. HELSLEY
LOWER FIELD
Water Source WILSON CREEK
Tributary of NORTH FORK SALMON RIVER
County of ELKO

Surveyed by C.C. Smith 6-30-1915
Mapped by C.C. Smith 8-18-1915
Scale 1 inch = 600 feet

01410

Sec.	Subdivision	Twp	Range	Cultivated Acreage	Description of Culture	Date of first Culture
9	NE¼ NW¼	46N	62E	5.62 ✓	Meadow	
"	NW¼ "	"	"	14.28 ✓	"	
4	SE¼ SW¼	"	"	1.87 ✓	"	
"	SW¼ "	"	"	36.29	"	
"	" "	"	"	0.56 ✓	Sagebrush	
"	NW¼ "	"	"	0.23 ✓	Willows	
"	" "	"	"	8.19	Meadow	
5	E½ NE¼	"	"	0.23 ✓	"	
"	" "	"	"	0.23 ✓	Sagebrush	
"	NE¼ SE¼	"	"	0.28 ✓	"	
"	" "	"	"	15.10 ✓	Meadow	
"	" "	"	"	10.65 ✓	Willows & Brush	
"	SE¼ SW¼	"	"	5.72 ✓	Meadow	
			Total	100.34	Acres	
			Meadow	88.59	"	
			Willows	10.88	"	
			Sagebrush	0.87	"	

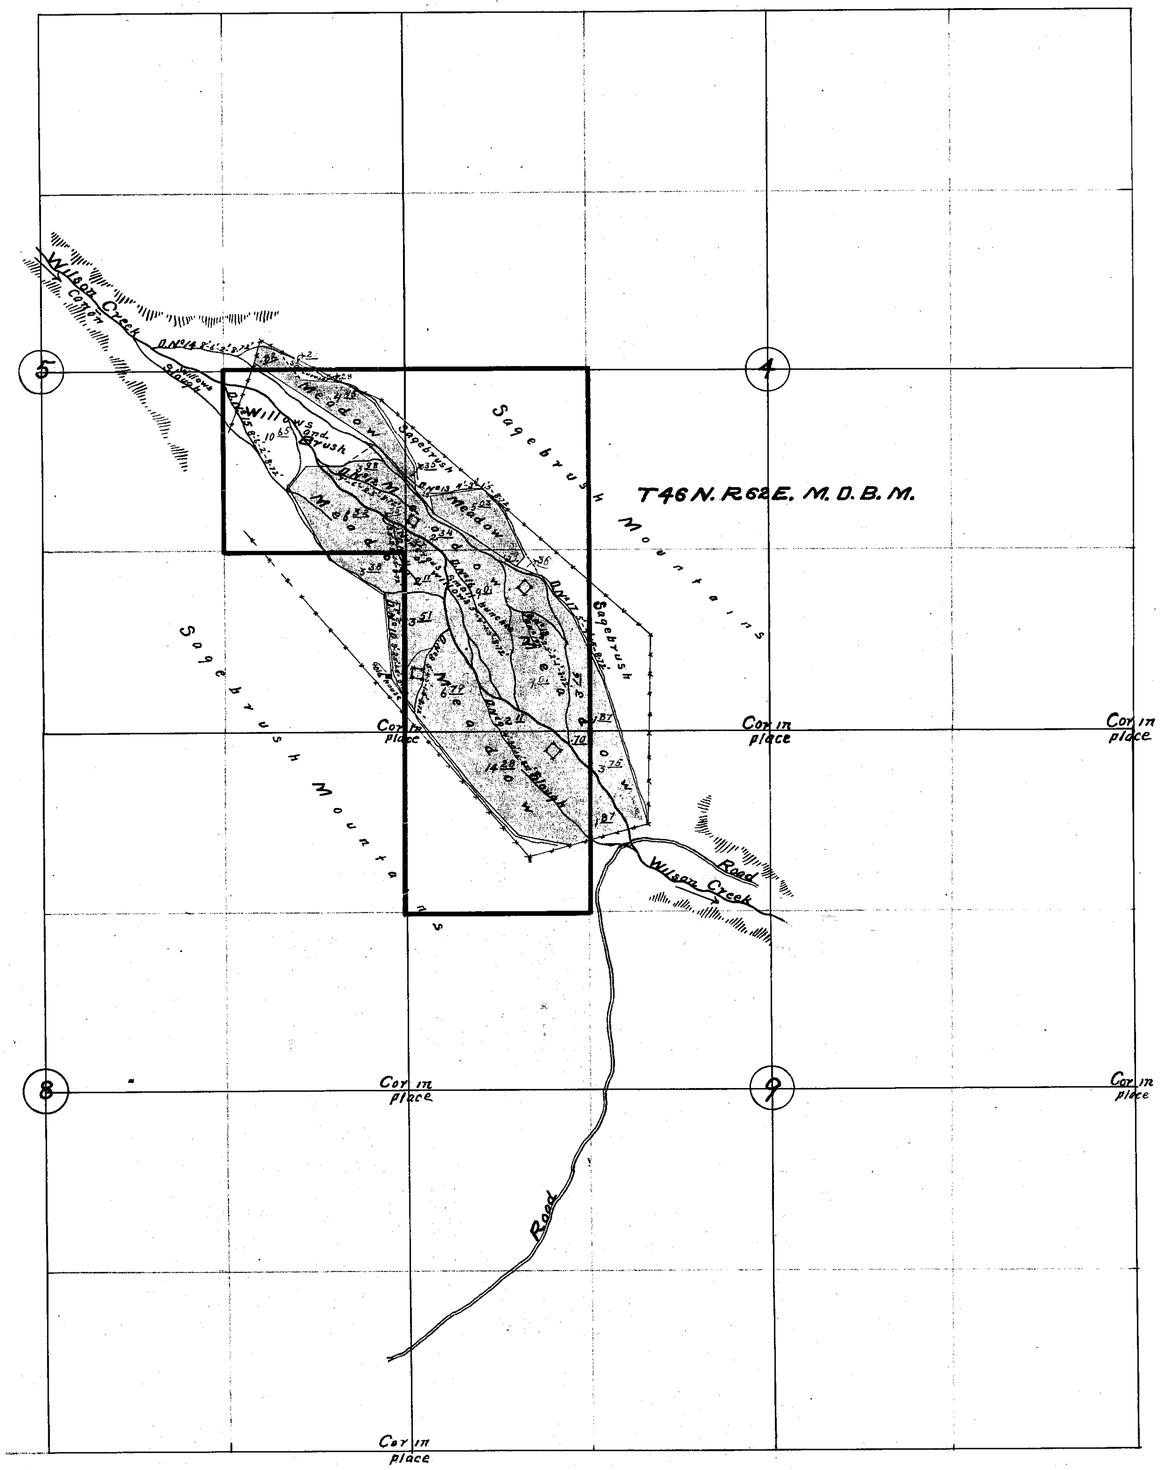

State of Nevada, County of Ormsby } ss.

C.C. Smith, being first duly sworn, deposes and says that the above map is a true and accurate plat of the lands irrigated by W.P. Helsley as taken from the field notes of a survey made by me (or under my supervision and direction), completed on the 4th day of July, 1915.

That the map and survey were made at the instance of State of Nevada and that it truly represents the irrigated lands of said W.P. Helsley.

C.C. Smith Surveyor.

Subscribed and sworn to before me, this ____ day of ____ 19__

Notary Public, in and for Ormsby County, Nevada

SHEET No 4

OFFICE OF STATE ENGINEER
CARSON CITY NEVADA

CULTURAL MAP OF LANDS OF

W. P. HELSLEY

UPPER FIELD

Water Source WILSON CREEK

Tributary of NORTH FORK SALMON RIVER

County of ELKO

Surveyed by C.C. Smith 6-30-1915

Mapped by C.C. Smith 8-17-1915

Scale 1 inch = 600 feet

01410

01410

Note

Numbers consecutively on ditches represent top and bottom widths, depth, and grade per 1000 ft.

01410

35 36 31

Lime Creek Canon

D No 2 3.5'-3'-1'-8.72'

Cor 17L Place

Cor 17L Place

Cor 17L Place

T47N. R61E. M.D.B.M.

T47N. R62E. M.D.B.M.

T46N. R61E. M.D.B.M.

T46N. R62E. M.D.B.M.

High Mountain Ridge

2 1 6

Willow Creek Canon

D No 2. Joins Willow Creek Channel and is again diverted lower on the Stream.

State of Nevada }
County of Ormsby } ss.

C.C. Smith being first duly sworn, deposes and says that the above map is a true and accurate plat of the lands irrigated by W.P. Helsley as taken from the field notes of a survey made by me (or under my supervision and direction), completed on the 4th day of July 1915.

That the map and survey were made at the instance of the State of Nevada and that it truly represents the irrigated lands of said W.P. Helsley.

C.C. Smith
Surveyor

Subscribed and sworn to before me,
this day of M

Notary Public, in and for Ormsby County, Nevada.

01410

Note

Numbers consecutively on Ditches represent top and bottom widths, depth, and grade per 1000 ft.

SHEET No 2

OFFICE OF STATE ENGINEER
CARSON CITY NEVADA

CULTURAL MAP OF LANDS OF
W. P. HELSLEY
PLANTATION FIELD
Water Source WILLOW AND LIME CREEKS
Tributary of NORTH FORK SALMON RIVER
County of ELKO

Surveyed by C.C. Smith 8-30-1915
Mapped by C.C. Smith 8-16-1915

Scale 1 inch = 600 feet

01410