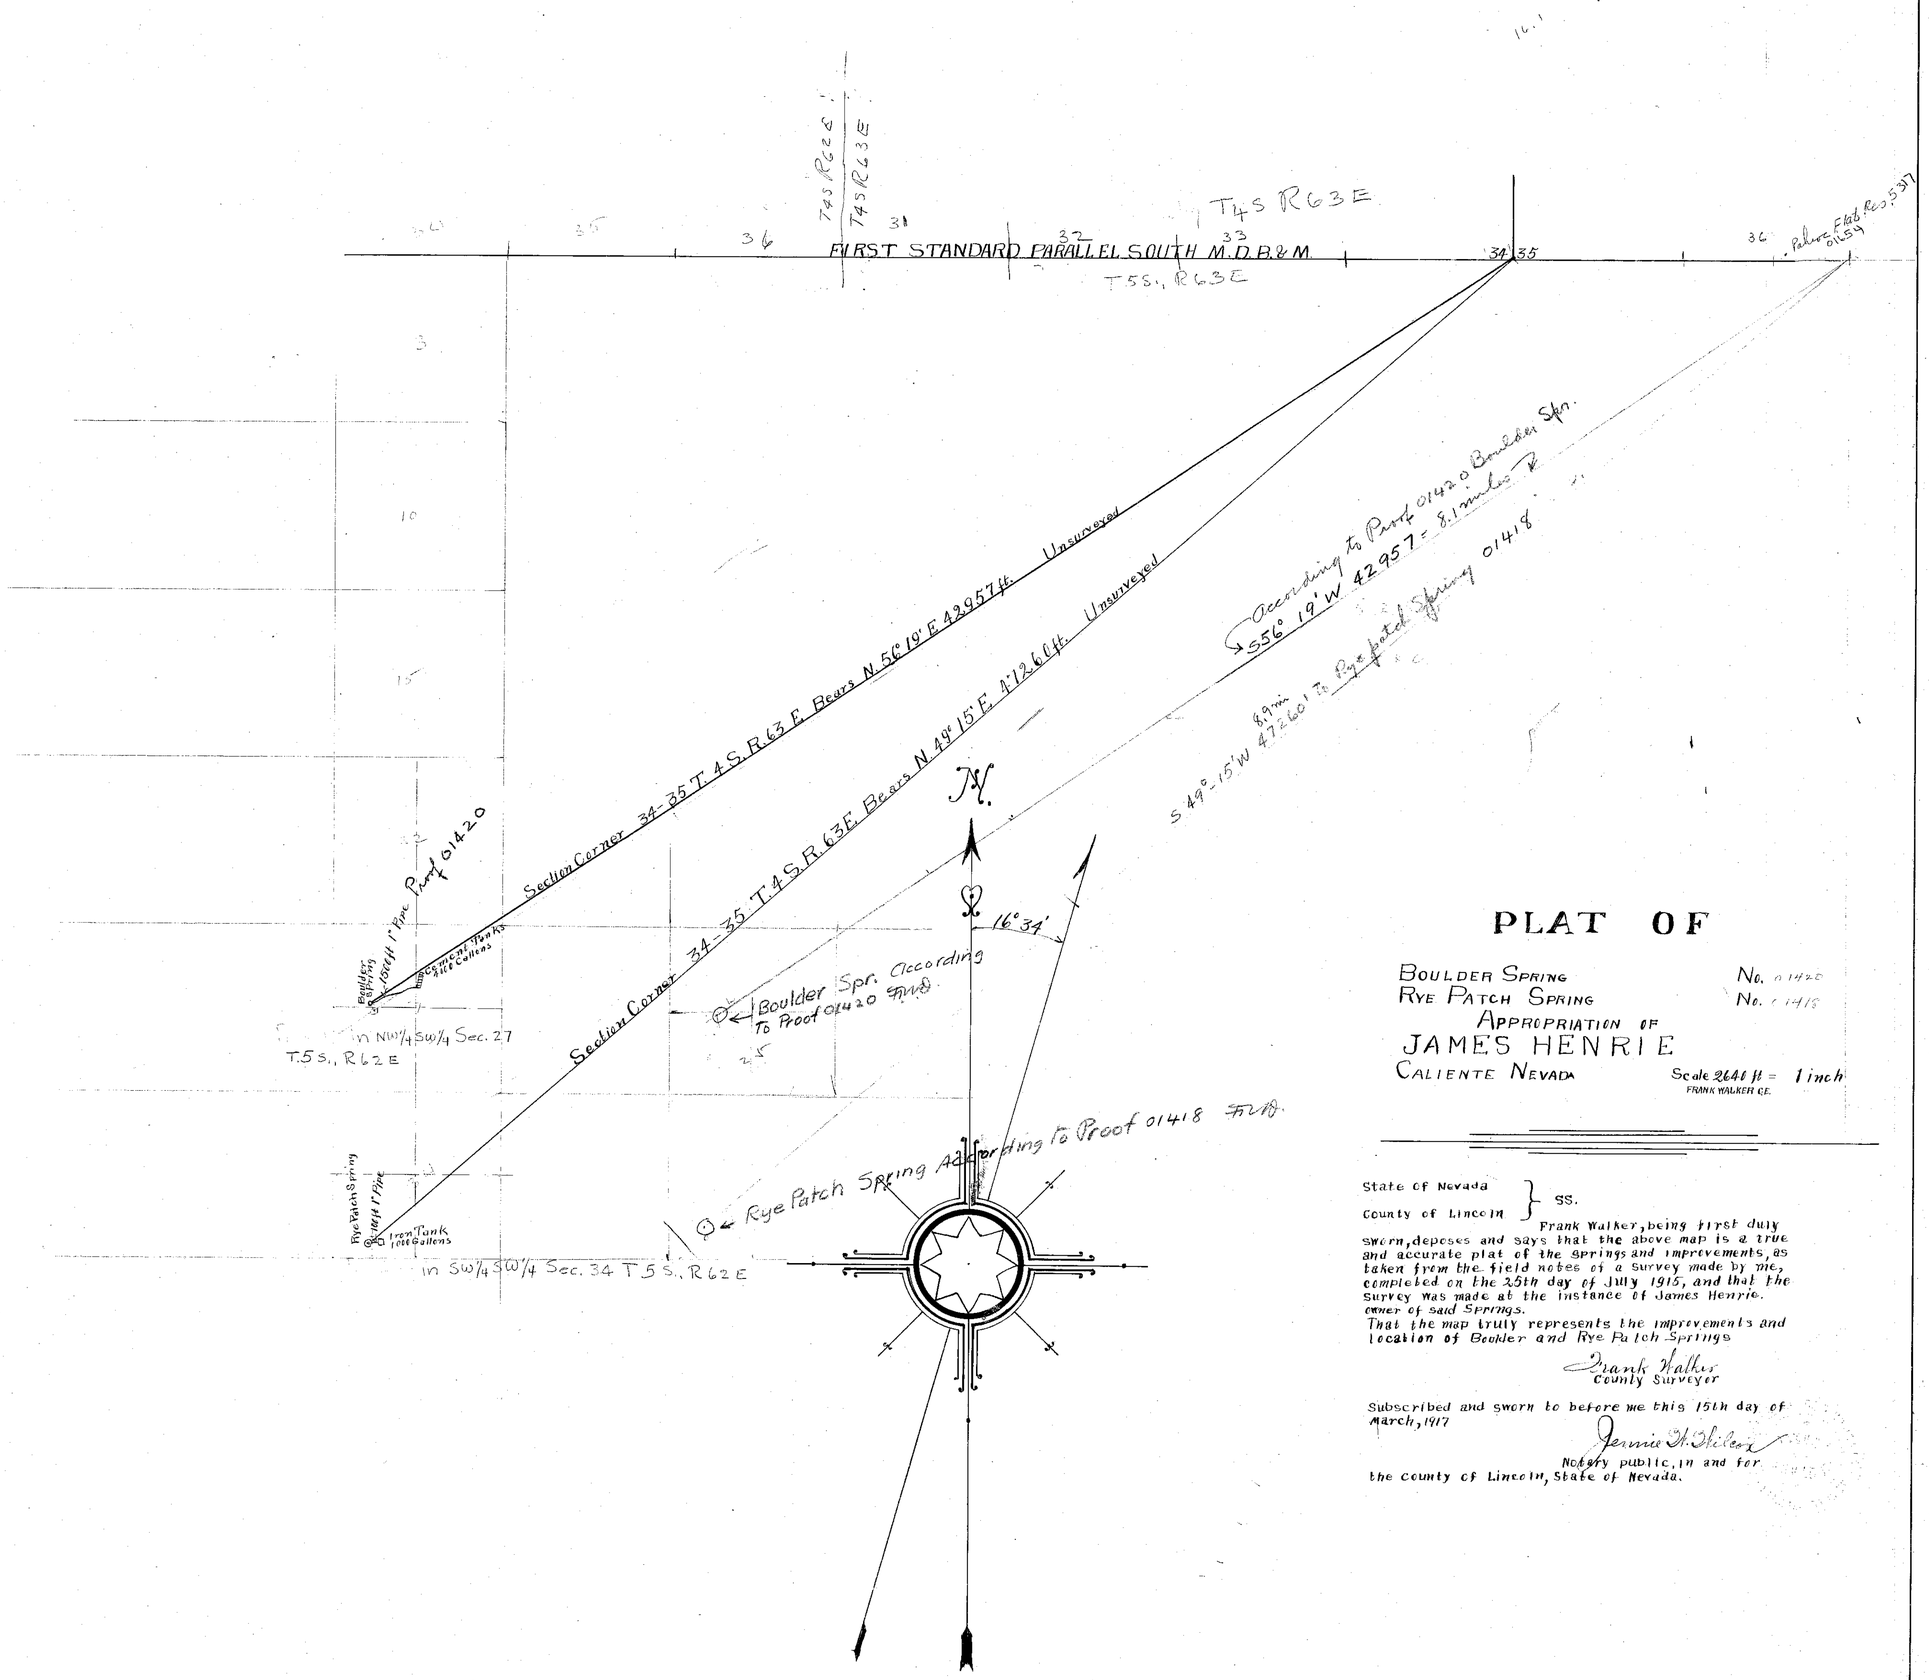

PLAT OF

BOULDER SPRING No. 01420
RYE PATCH SPRING No. 01418
APPROPRIATION OF
JAMES HENRIE
CALIENTE NEVADA

Scale 2641 ft = 1 inch
FRANK WALKER C.E.

State of Nevada }
County of Lincoln } SS.

Frank Walker, being first duly sworn, deposes and says that the above map is a true and accurate plat of the springs and improvements, as taken from the field notes of a survey made by me, completed on the 25th day of July 1915, and that the survey was made at the instance of James Henrie, owner of said Springs.
That the map truly represents the improvements and location of Boulder and Rye Patch Springs

Frank Walker
County Surveyor

Subscribed and sworn to before me this 15th day of March, 1917

Jennie H. Wilcox
Notary public, in and for the county of Lincoln, State of Nevada.

FILED
MAR 19 1917
STATE ENGINEER'S OFFICE

01418
01420