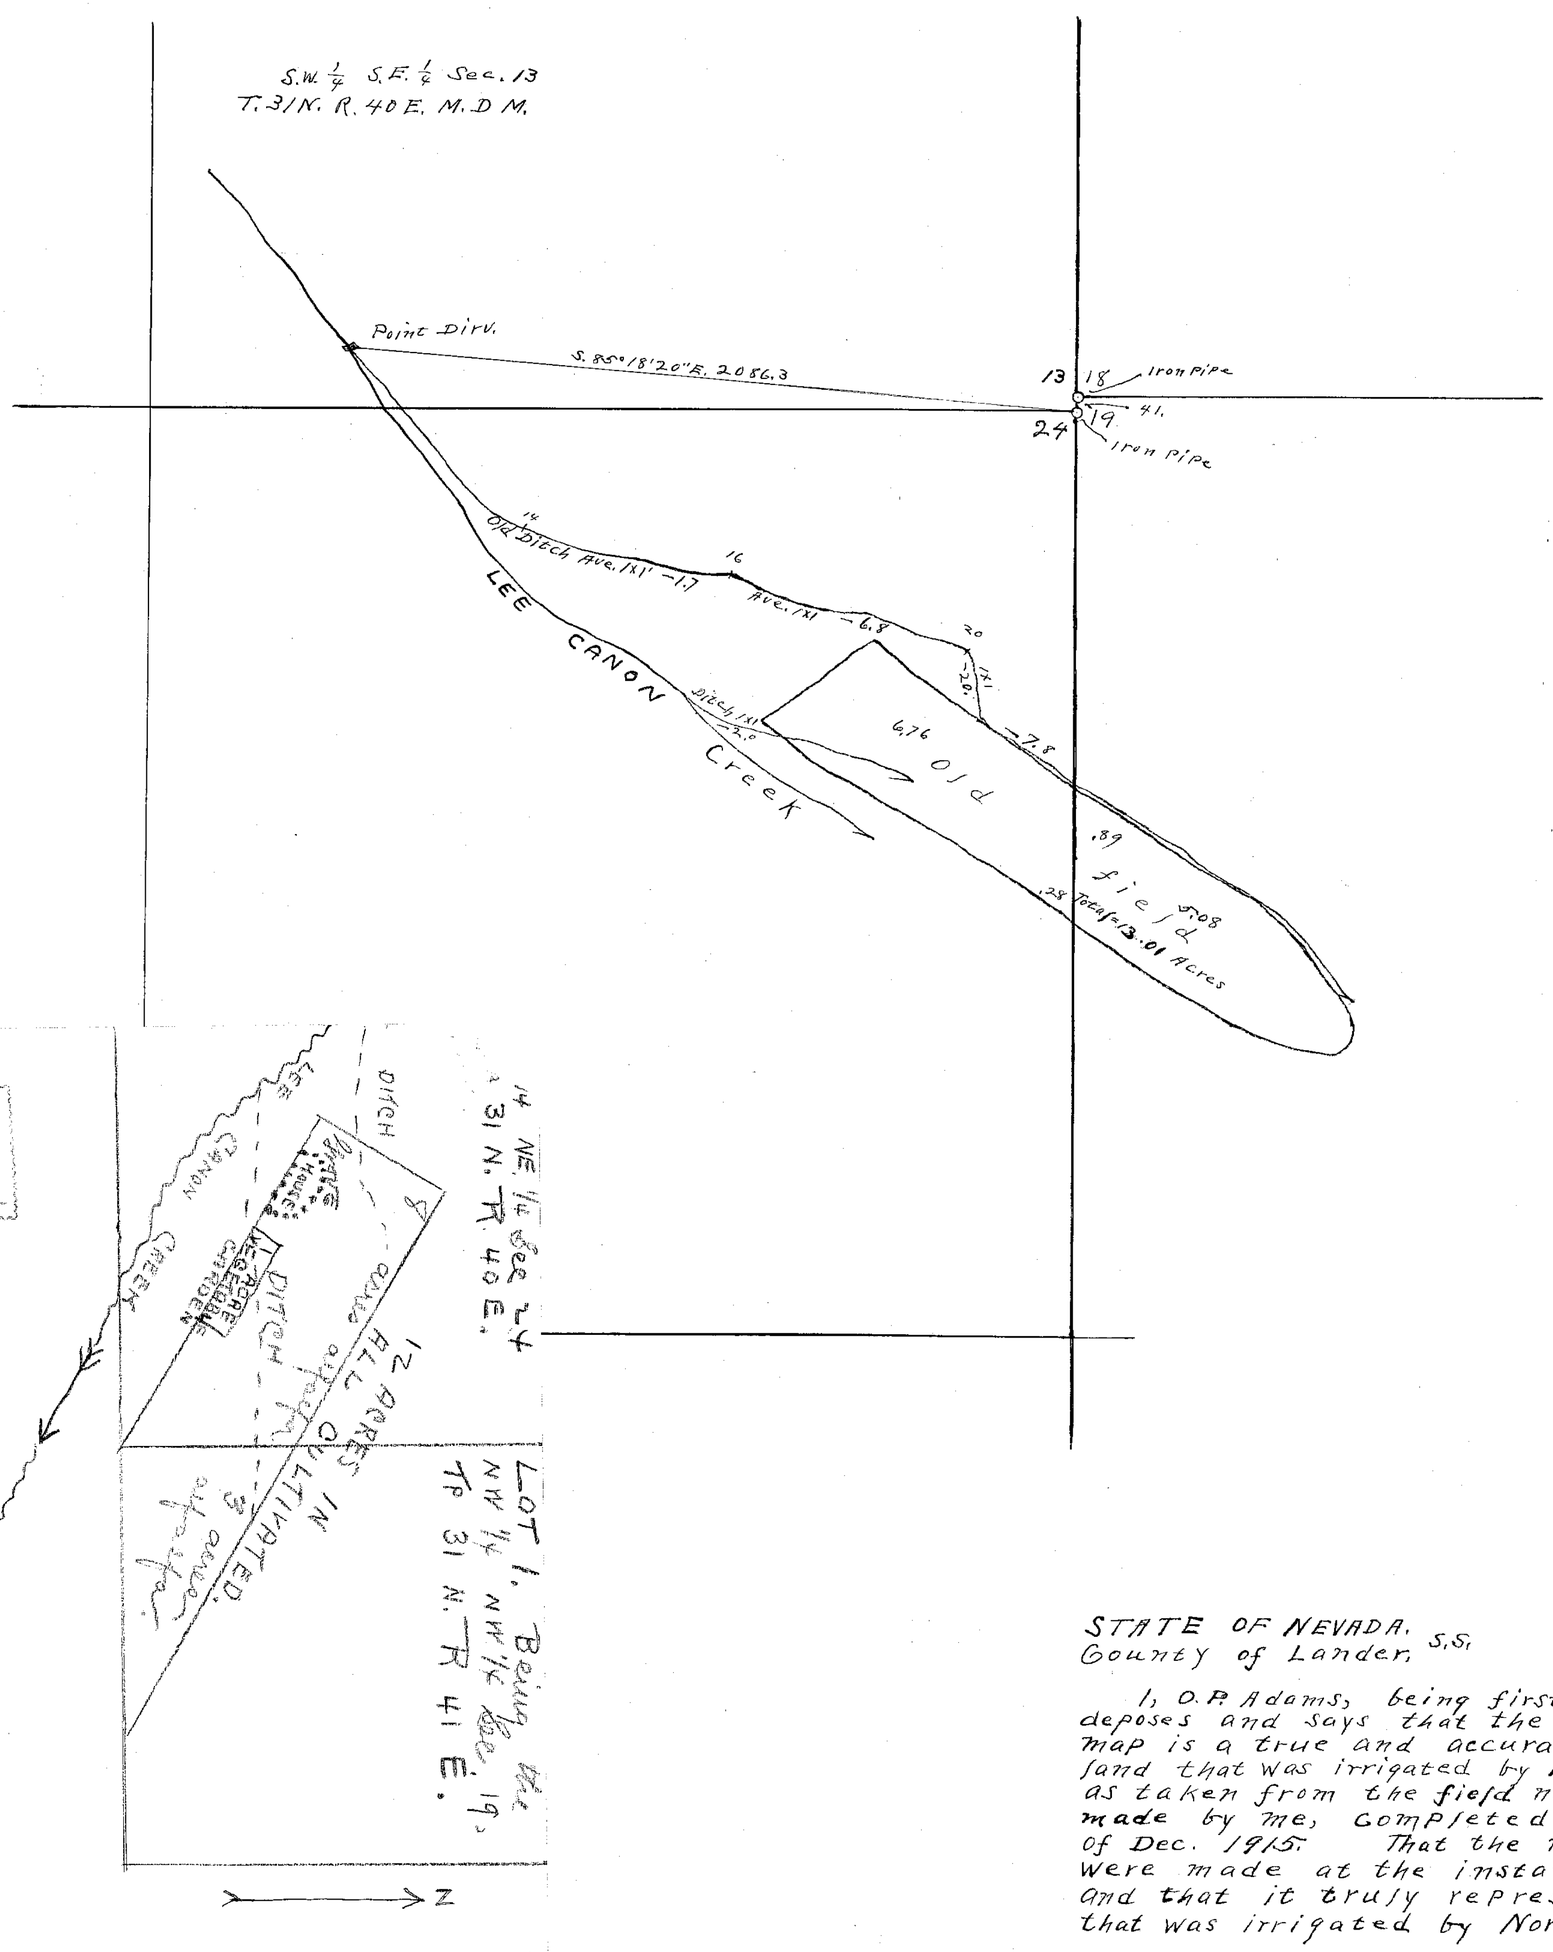

STATE ENGINEER'S OFFICE
RECEIVED
SEP 2 - 1915

State of Nevada,
County of Lander, ss.

I, Otto Kattenhorn, being first duly sworn, depose and say that the above map and diagram is a true and correct plat of the lands irrigated on the land of Mrs Nora Hayden from the waters of Lee Canon creek, as taken from notes of a reconnaisance and survey of said lands made by me on August 19th, 1915. That this examination was made by me at the instance of Mrs Nora Hayden, the possessor and occupant of said land, and that it truly represents the irrigated lands of said Mrs Nora Hayden. That I am not a licensed or professional surveyor, and that I made these measurements and this examination for the reason that Mrs Hayden is a poor woman, and cannot afford the services of a surveyor.

Otto Kattenhorn

Subscribed and sworn to before me August 27, 1915

My commission expires February 10, 1919. Frank J Kinghorn Notary Public

01425

STATE OF NEVADA, S.S.
County of Lander,

I, O.P. Adams, being first duly sworn, deposes and says that the accompanying map is a true and accurate plat of the land that was irrigated by Nora Hayden, as taken from the field notes of a survey made by me, completed on the 2nd day of Dec. 1915. That the map and survey were made at the instance of Nora Hayden, and that it truly represents the lands that was irrigated by Nora Hayden.

O.P. Adams
Surveyor.

Subscribed and sworn to before me this 10th day of December 1915.

Frank J Kinghorn
Notary Public in and for Lander County, Nev.
My Commission expires
February 10. 1919

FILED
DEC 14 1915
STATE ENGINEER'S OFFICE

01425