SECTION	SUB DIVISION	TOWNSHIP	RANGE	CULTIVATED ACREAGE	DESCRIPTION OF CULTURE	DATE OF FIRST CULTURE
15 & 22		20N	45E	45	NATURAL HAY	

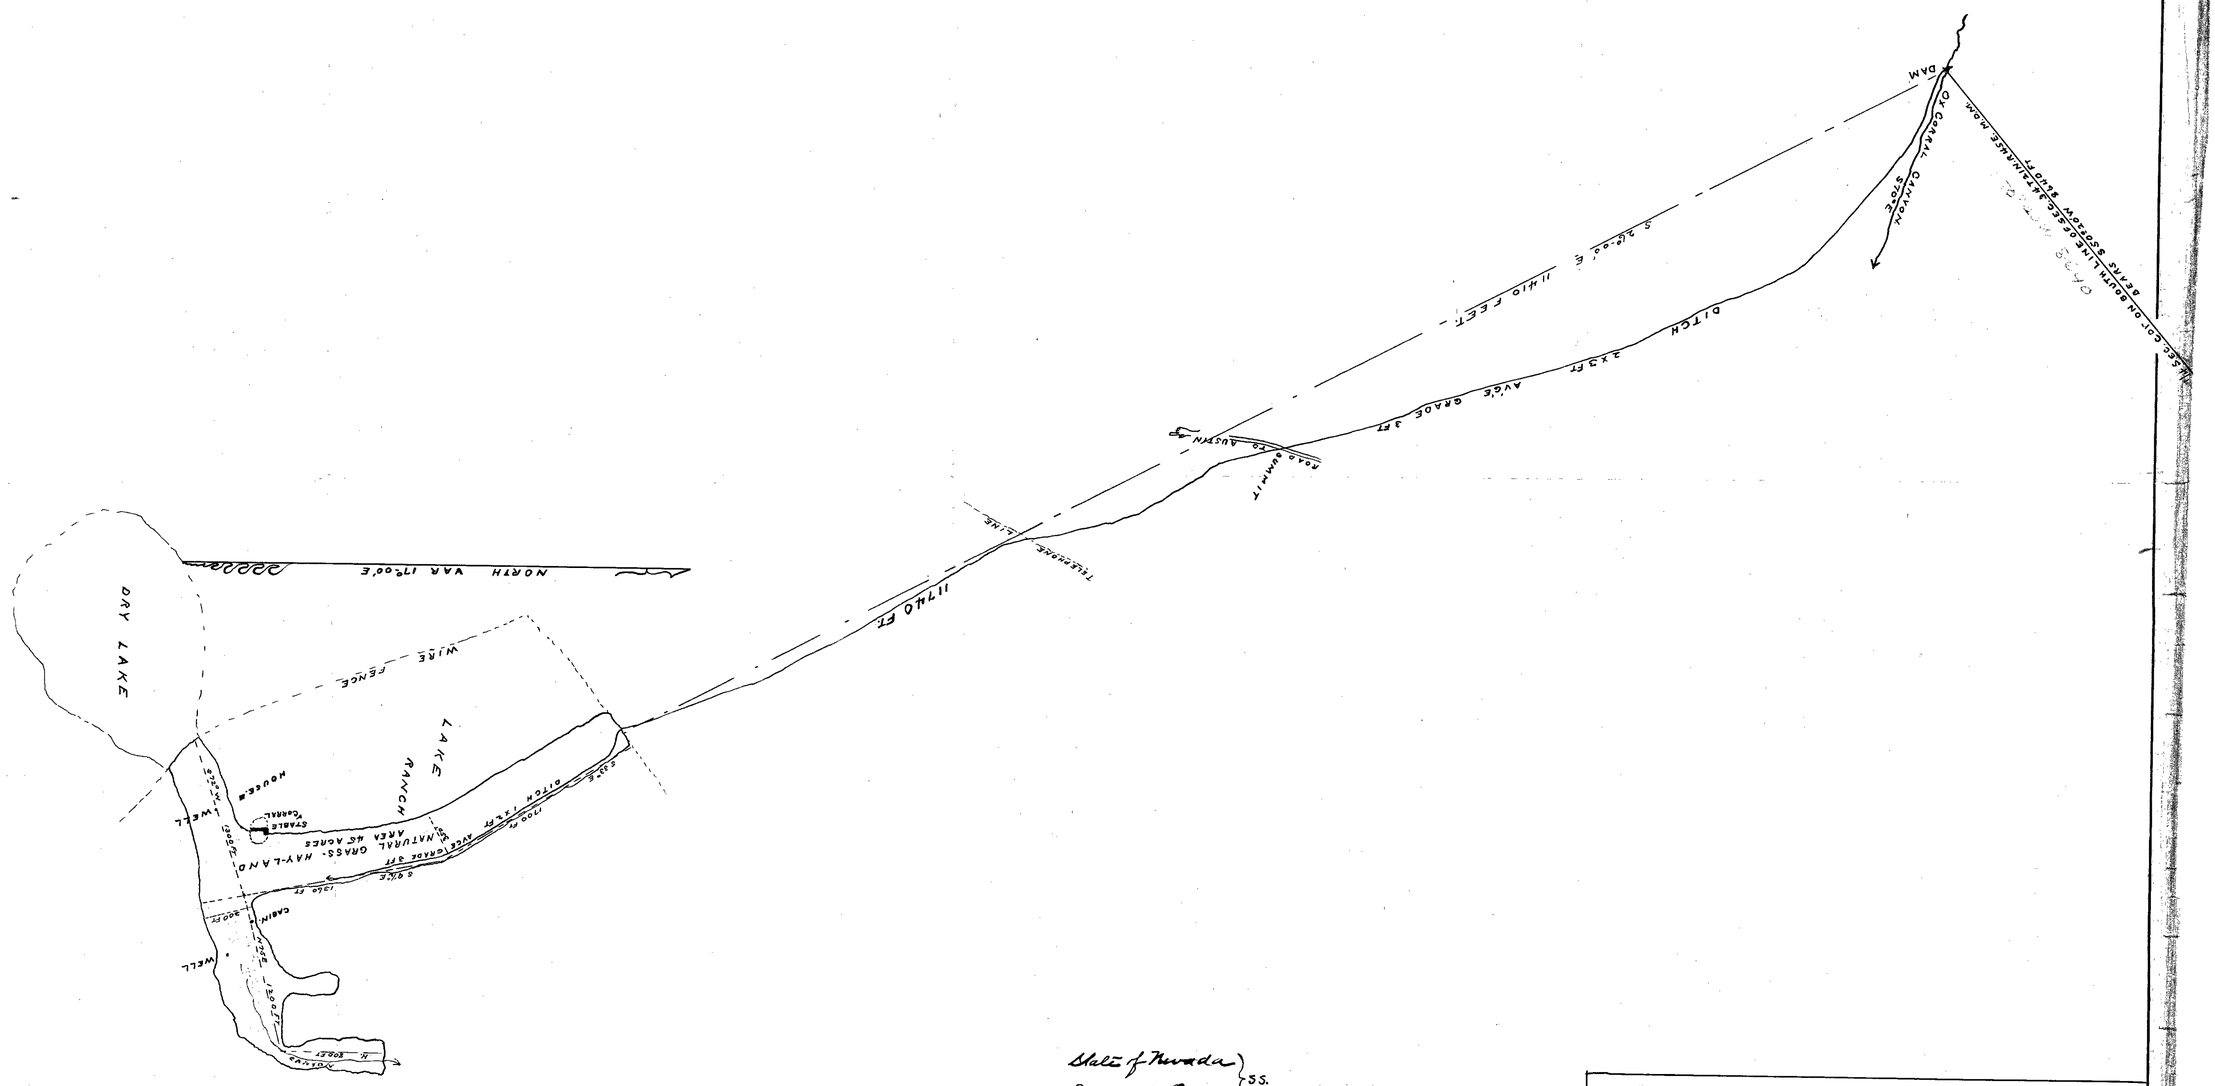

State of Nevada }
County of Lander } SS.

J. H. Dodson, being first duly sworn, deposes and says that the above map is a true and accurate plat of the lands irrigable by
OX CORRAL CREEK
as taken from the field notes of a survey made by me (or under my supervision and direction) completed on the 7th day of October 1914.
That the map and survey were made at the instance of Anthony Dory, owner of said lands, and that it truly represents the irrigable lands of said claimant.

J. H. Dodson, Surveyor.

Subscribed and sworn to before me this 7th day of October 1914.

A. J. Macstretti
Notary Public in and for Lander County, Nevada

(S)

OWNER ANTHONY DORY

OX-CORRAL CREEK

ON UNSURVEYED LAND.

SCALE 600 FT = 1 INCH

File under

01949-01427