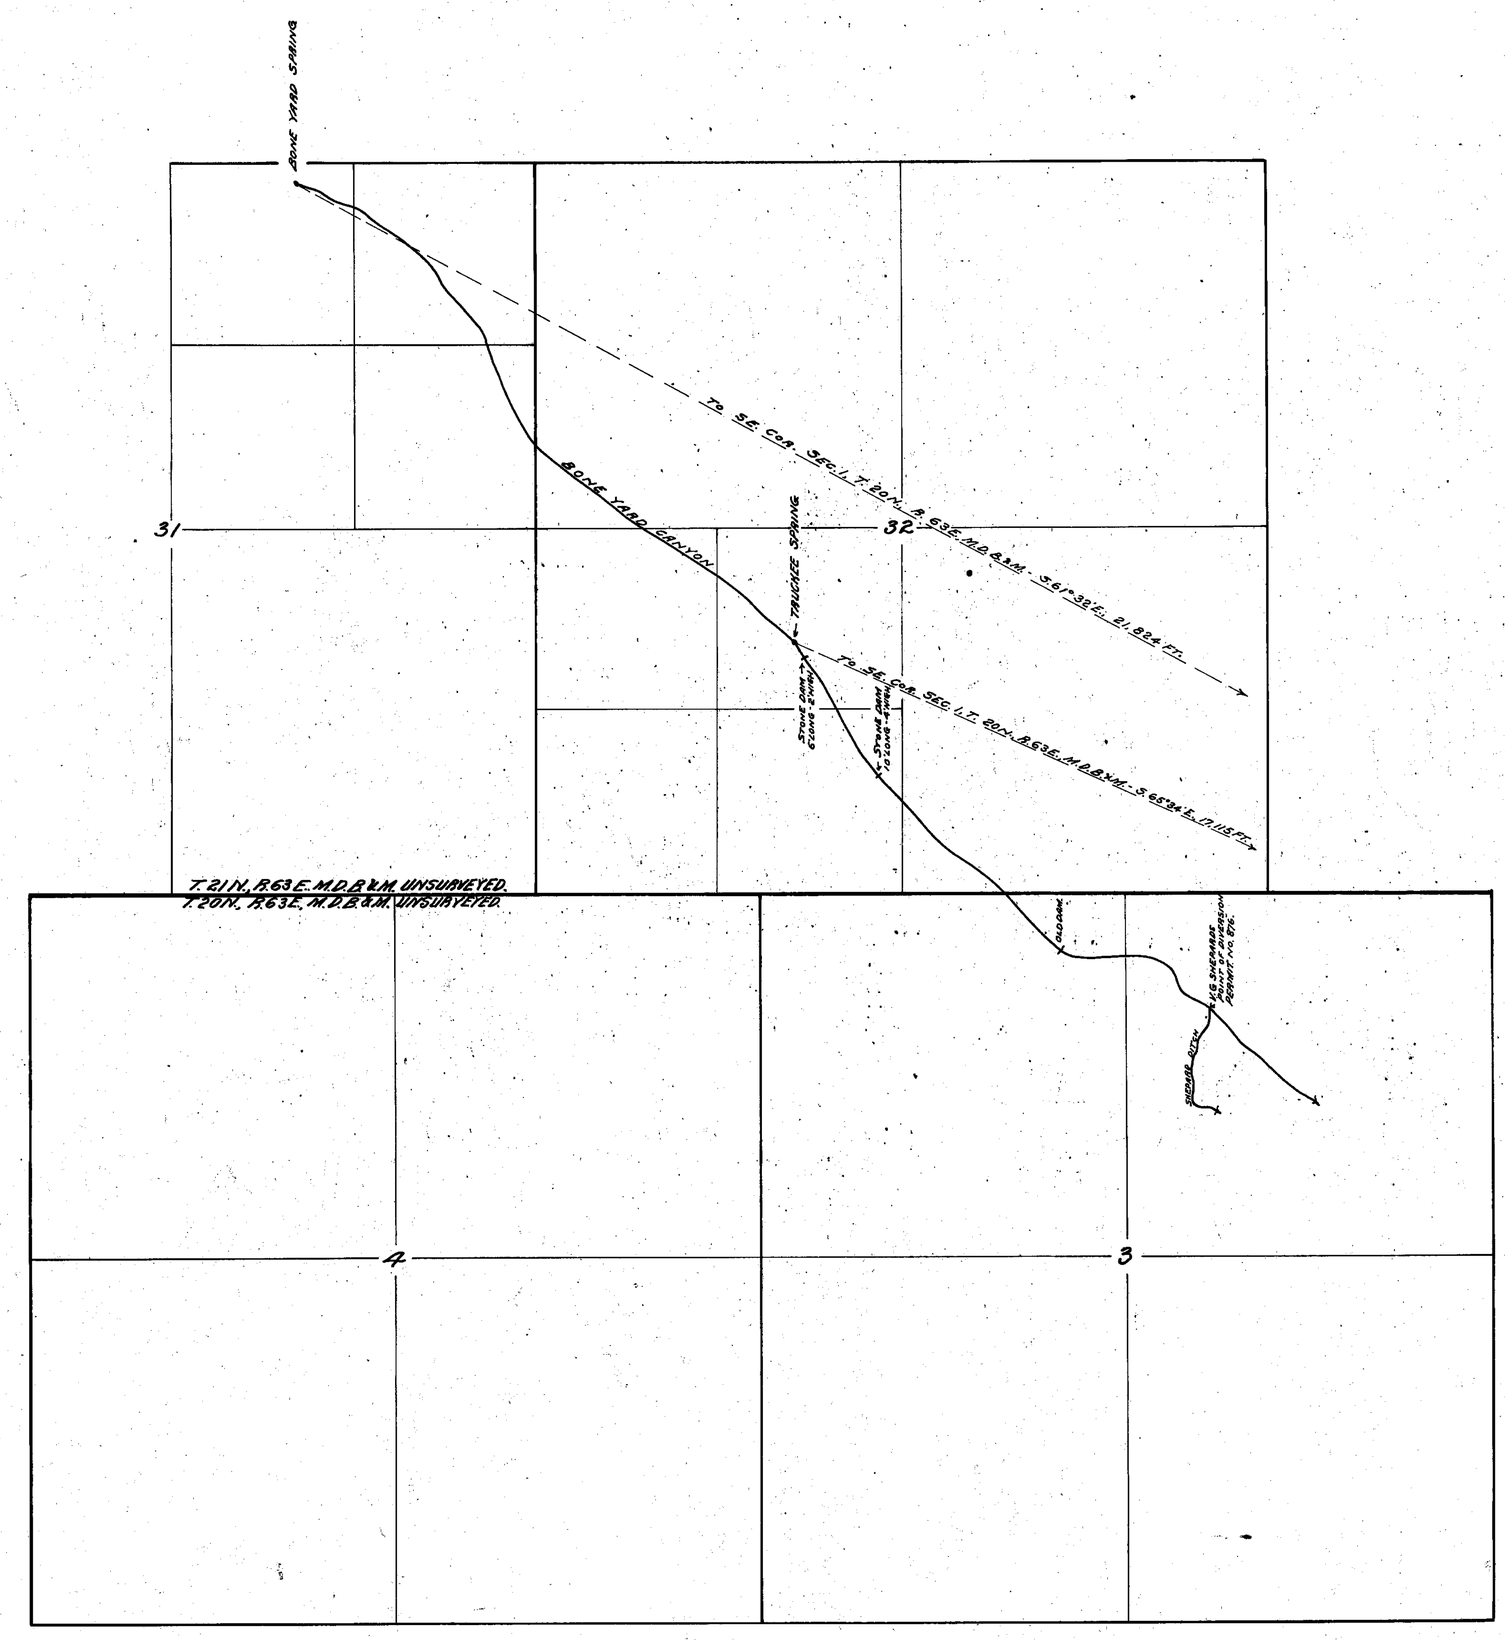

STATE OF NEVADA }
COUNTY OF WHITE PINE } S. S.

F. W. MILLARD, BEING FIRST DULY SWORN, DEPOSES AND SAYS THAT THE ABOVE MAP IS A TRUE AND ACCURATE PLAT SHOWING THE LOCATION OF BONE YARD CANYON SPRING AND TAUCHEE SPRING, AS TAKEN FROM THE FIELD NOTES OF A SURVEY MADE BY ME COMPLETED ON THE 28TH DAY OF OCTOBER, 1915.

THAT THE MAP AND SURVEY WERE MADE AT THE INSTANCE OF W. D. CAMPBELL, USER OF SAID SPRINGS. F. W. Millard
SURVEYOR.

SUBSCRIBED AND SWORN TO BEFORE ME, THIS 22ND DAY OF NOVEMBER, 1915.

J. W. Duggan
NOTARY PUBLIC IN AND FOR WHITE PINE COUNTY, NEVADA.

FILED
NOV 30 1915
STATE ENGINEER'S OFFICE

MAP SHOWING SPRINGS
USED FOR STOCK-WATERING PURPOSES BY
W. D. CAMPBELL
SCALE-1-1 IN. = 600 FEET.

11/20/15.

01433