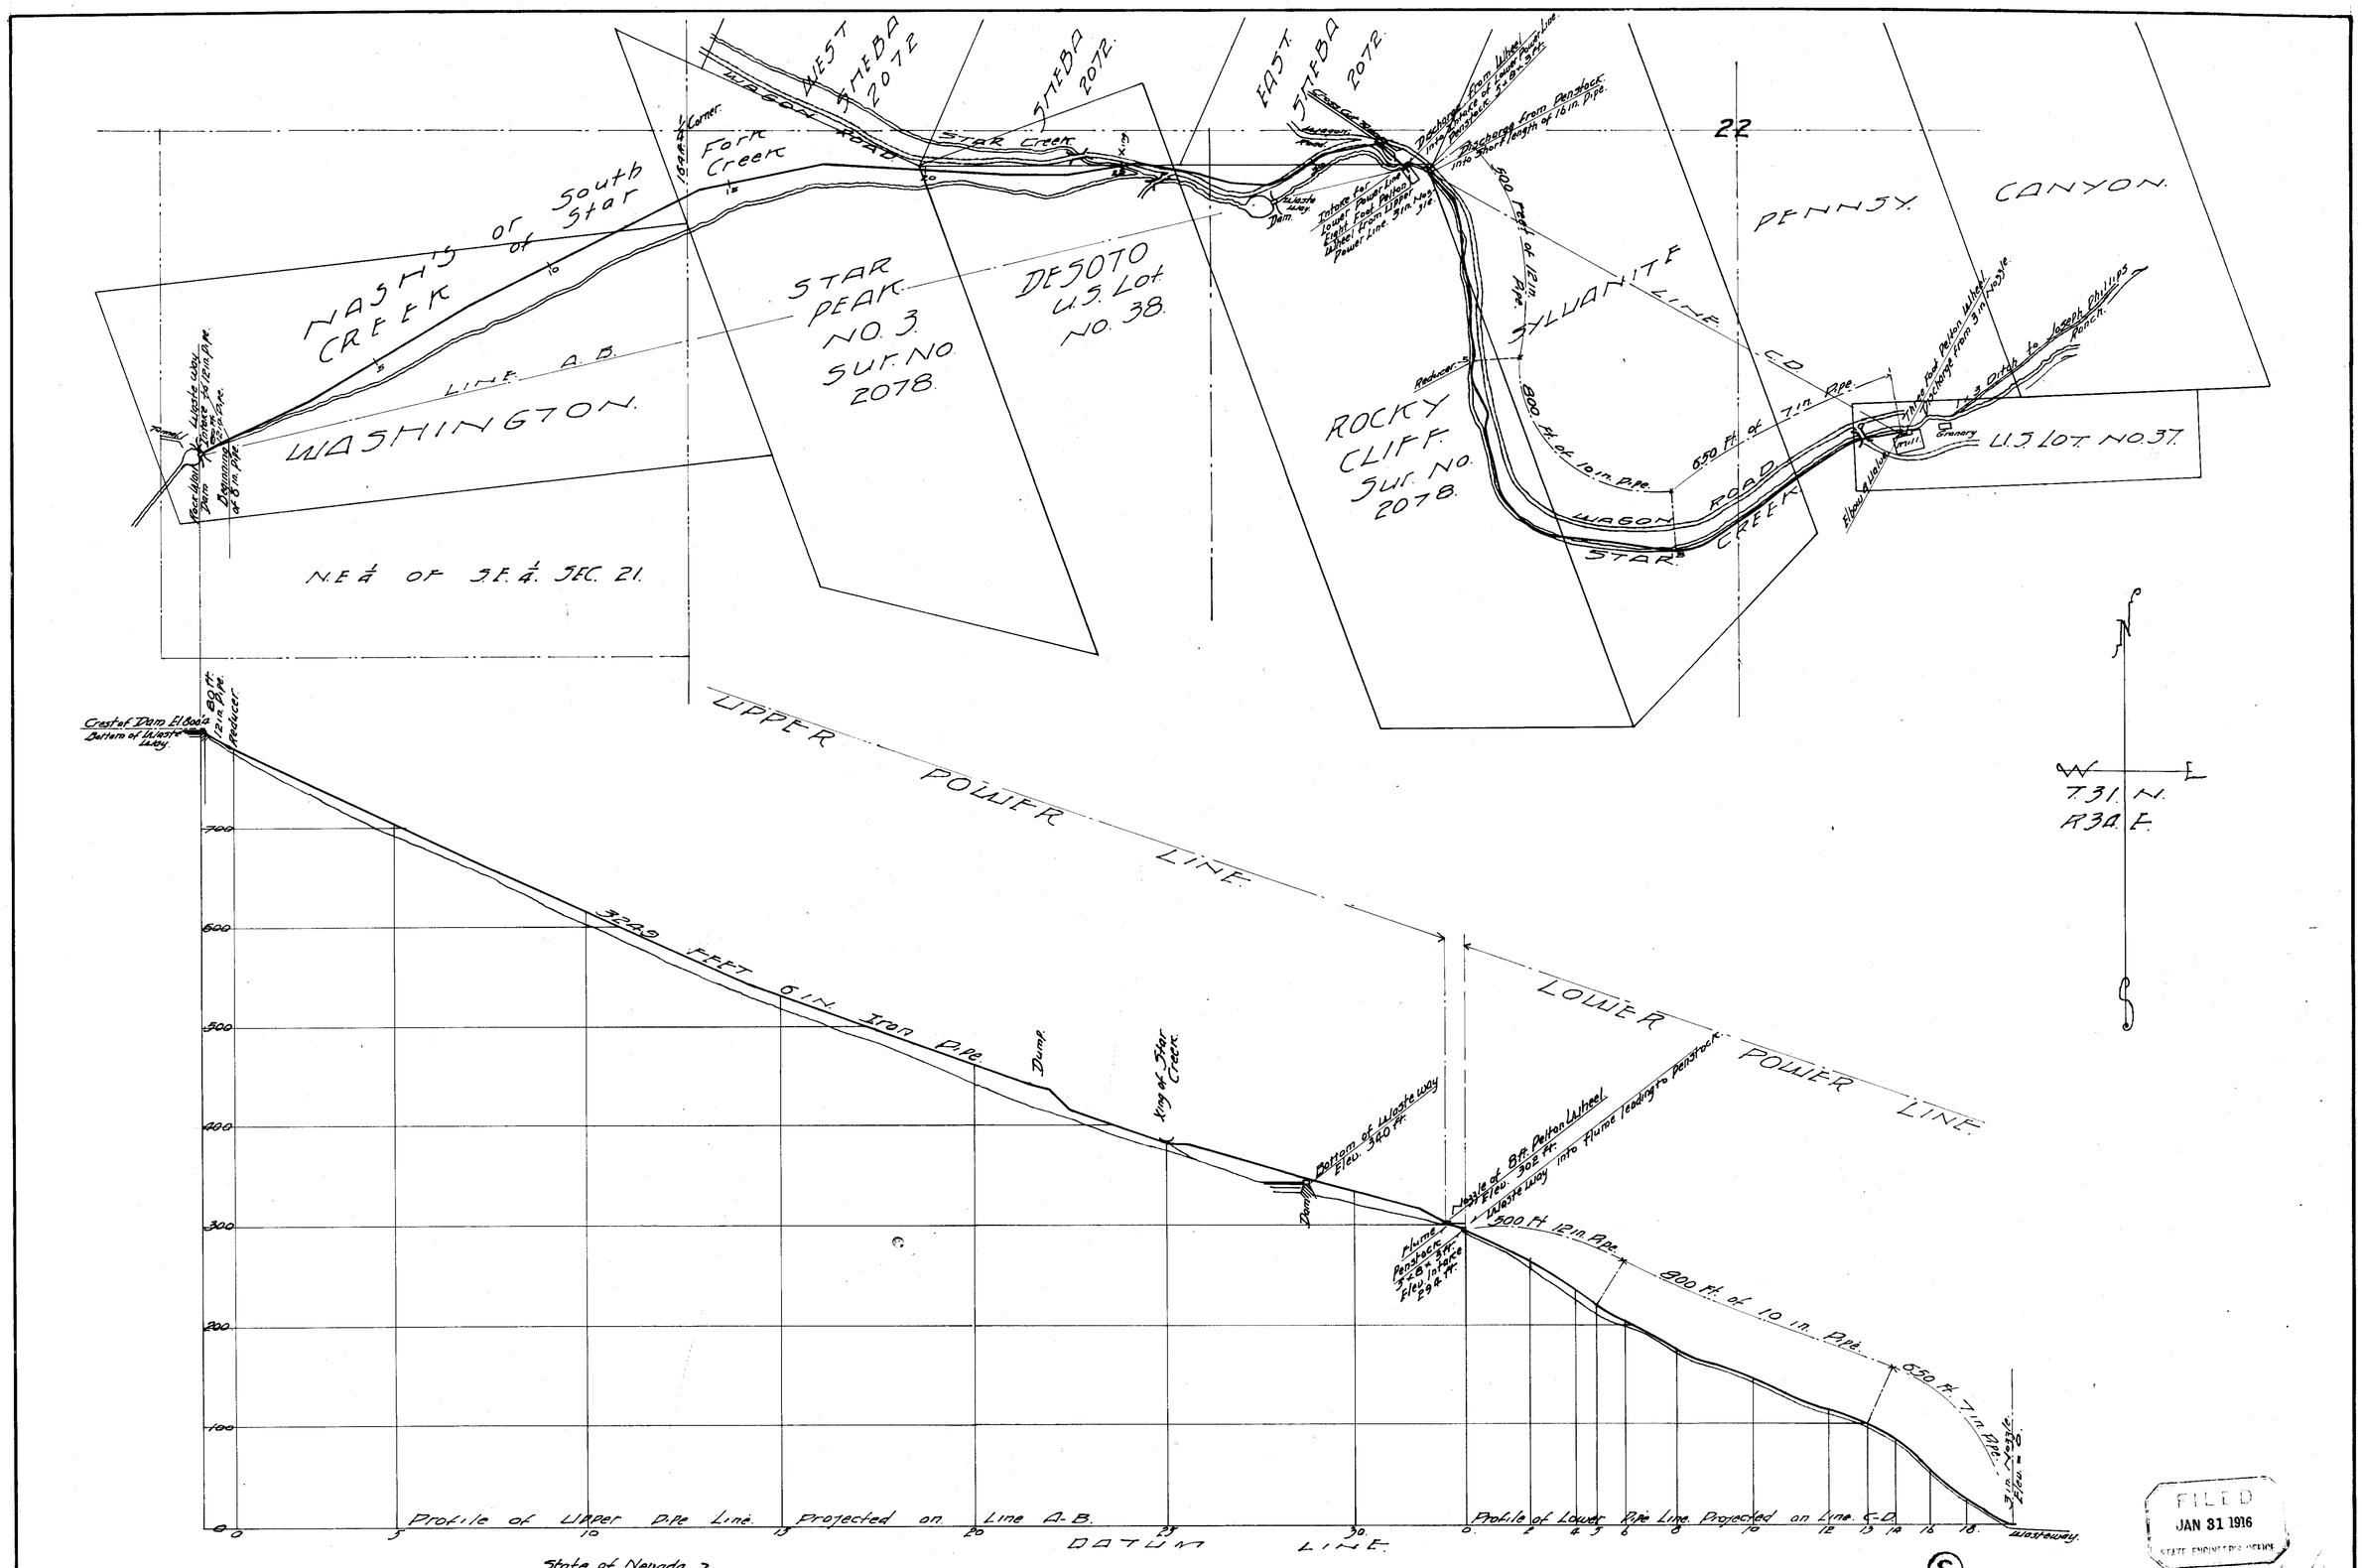

State of Nevada }ss.
County of Humboldt}

I, Samuel H. Crittenden, being first duly sworn, depose and say that the above map is a true and accurate plat of the existing power works as taken from the field notes of a survey made by me, completed on the 2nd day of January 1916: that such survey was made at the instance of The Sheba Gold and Silver Mining Co.: that the map represents the works described in Proof of Right, together with the location of Streams and Ditches in the immediate vicinity.

Samuel H. Crittenden
Surveyor.

Subscribed and sworn to before me this 6th day of January. 1916.

Mary E. Langwith.
Notary Public in and for Humboldt County. Nevada.

FILED
JAN 31 1916
STATE ENGINEER'S OFFICE

MAP OF WATER POWER LINES.
(UPPER & LOWER)
Sheba Gold & Silver Mining Co.
From Nash's Cr. or South Fork Star Cr.
And Star Creek.
Showing Possessory Rights
P.O. Address Houghton Mich.
Mine Address Imlay, Humboldt Co. Nev.
January, 1916.
SCALE 1" = 200'.

01445-01446