Section	Sub-division	Township	Range		
25	SW¼ of SW¼	3	S R 62 E	MDB+M	
Stock and domestic purposes					

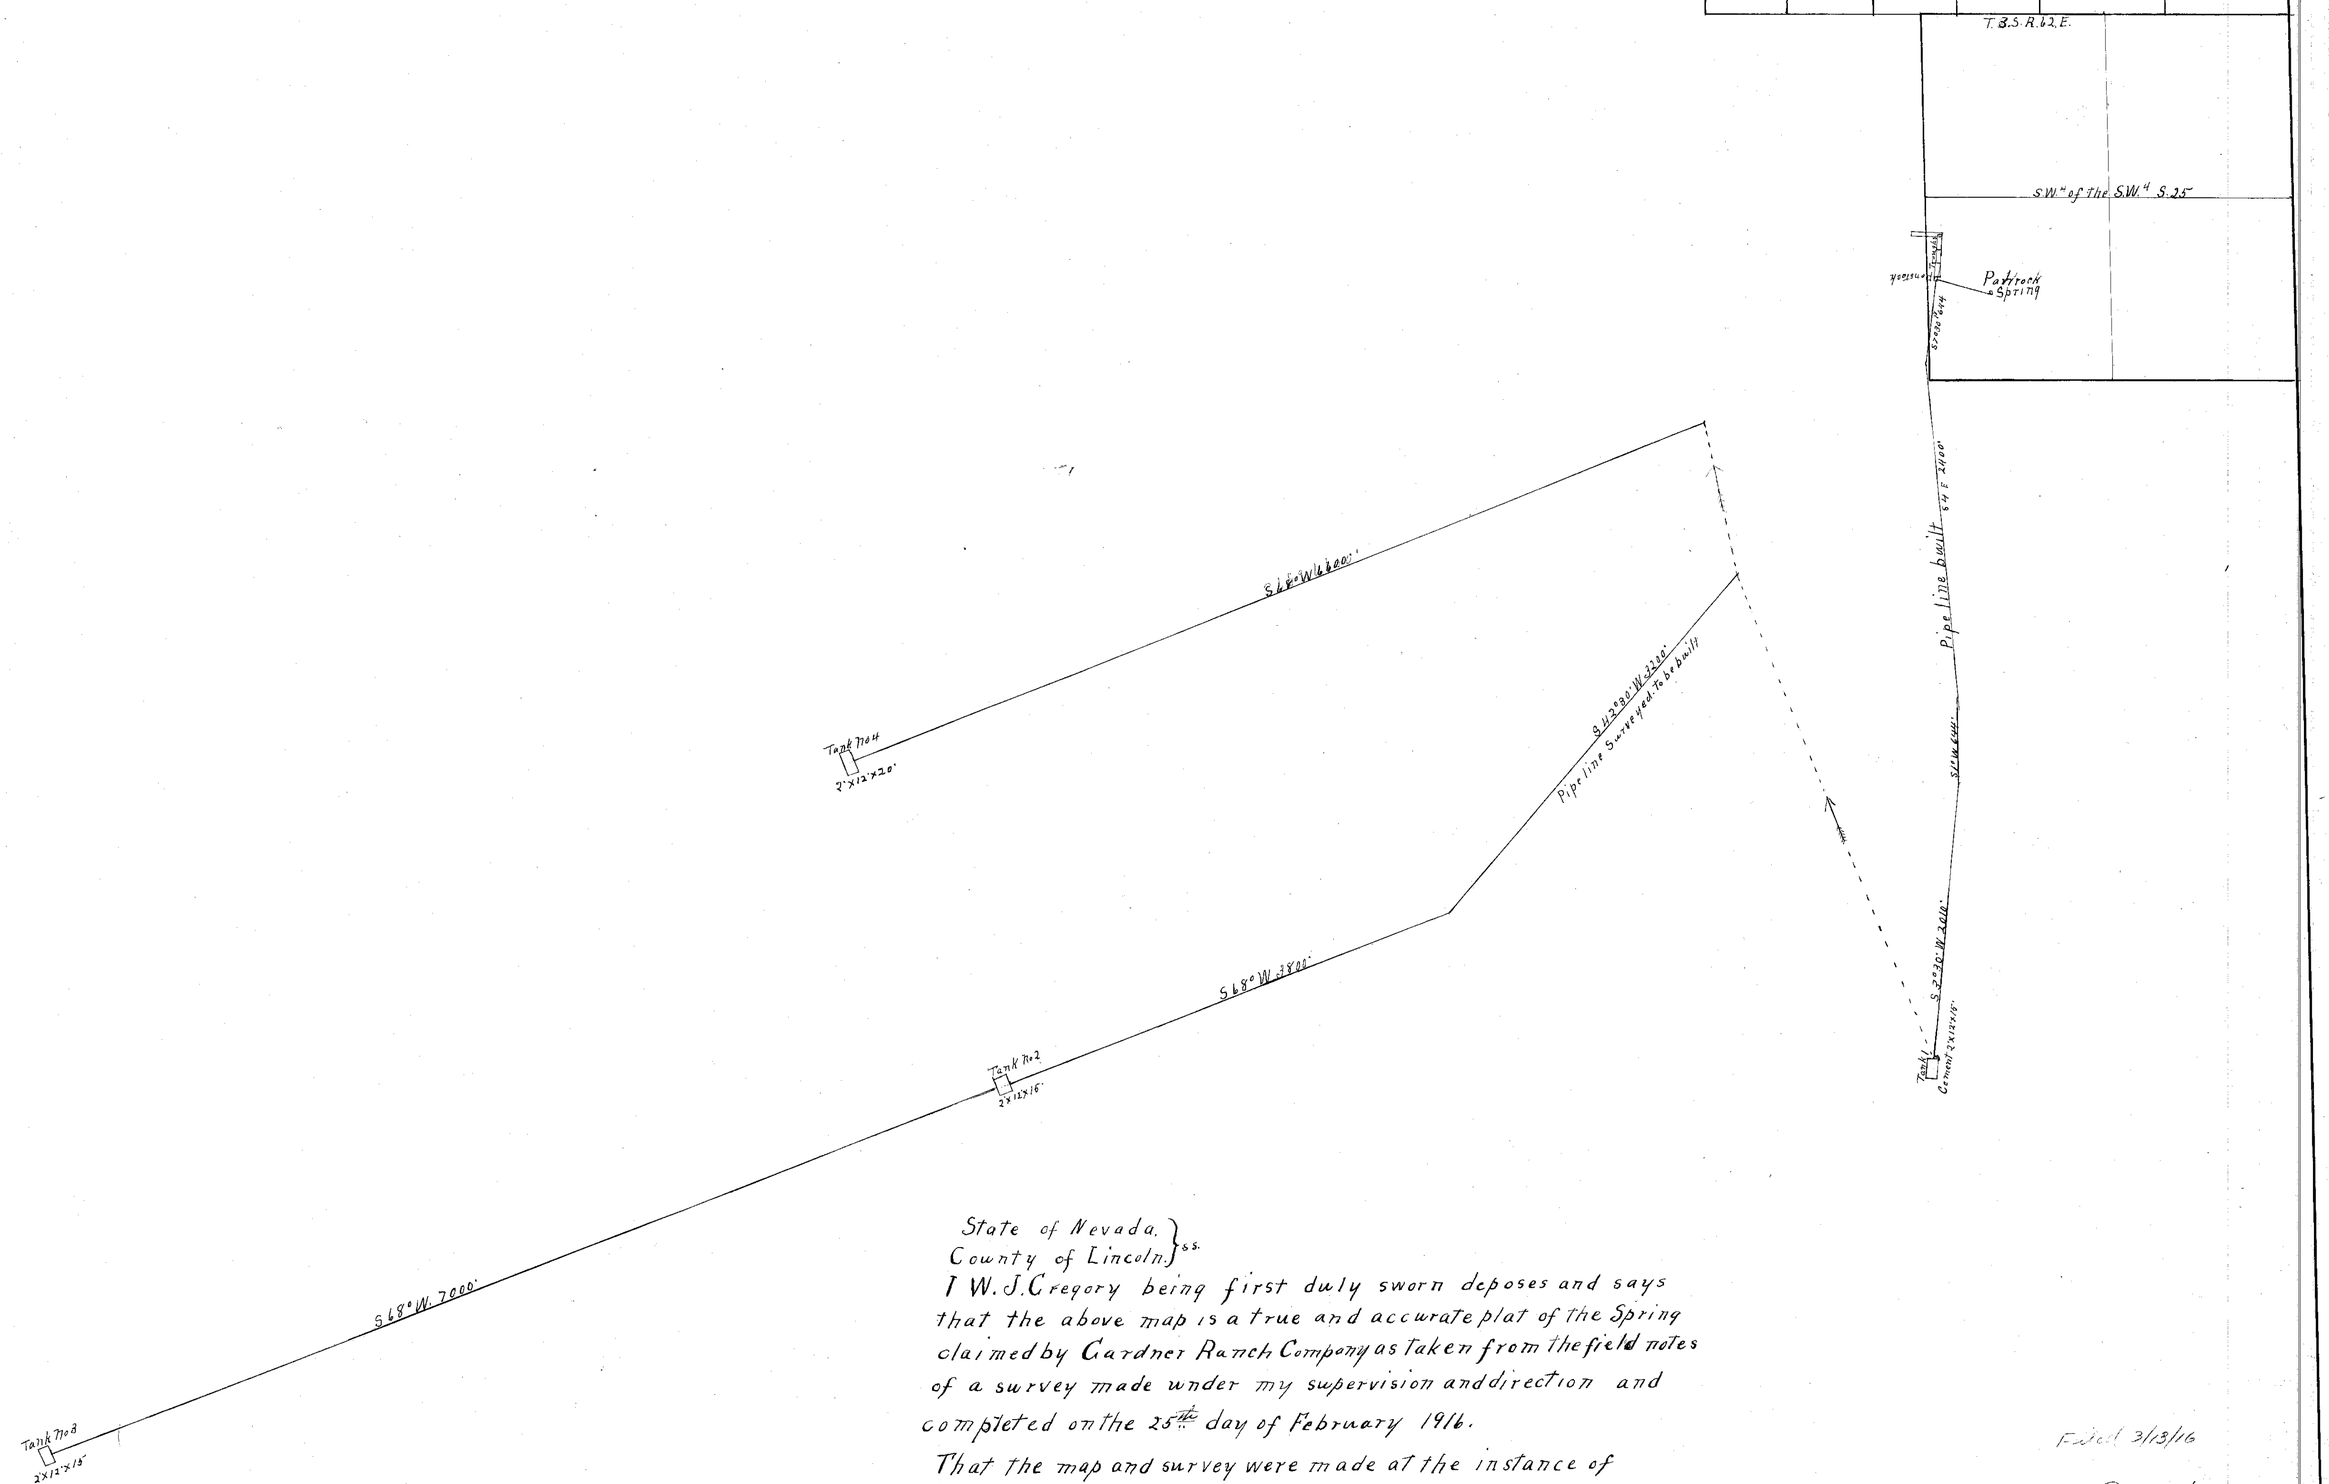

State of Nevada.
County of Lincoln. } s.s.

I W. J. Gregory being first duly sworn deposes and says that the above map is a true and accurate plat of the Spring claimed by Gardner Ranch Company as taken from the field notes of a survey made under my supervision and direction and completed on the 25th day of February 1916.

That the map and survey were made at the instance of Gardner Ranch Co. claimant of said spring and it truly represents the location of said spring.

W J Gregory Surveyor.

Subscribed and sworn to before me this 1 day of March 1916.

W. T. Stewart Sr
Justice of the Peace

Filed 3/13/16

Clk.

MAR 13 1916

Pahrock Spring
Gardner Ranch Company
Alamo
Nevada

01449

Section	Sub-division	Township	Range		
25	SW¼ SW¼	3	S 62E		
Stock and domestic purposes					

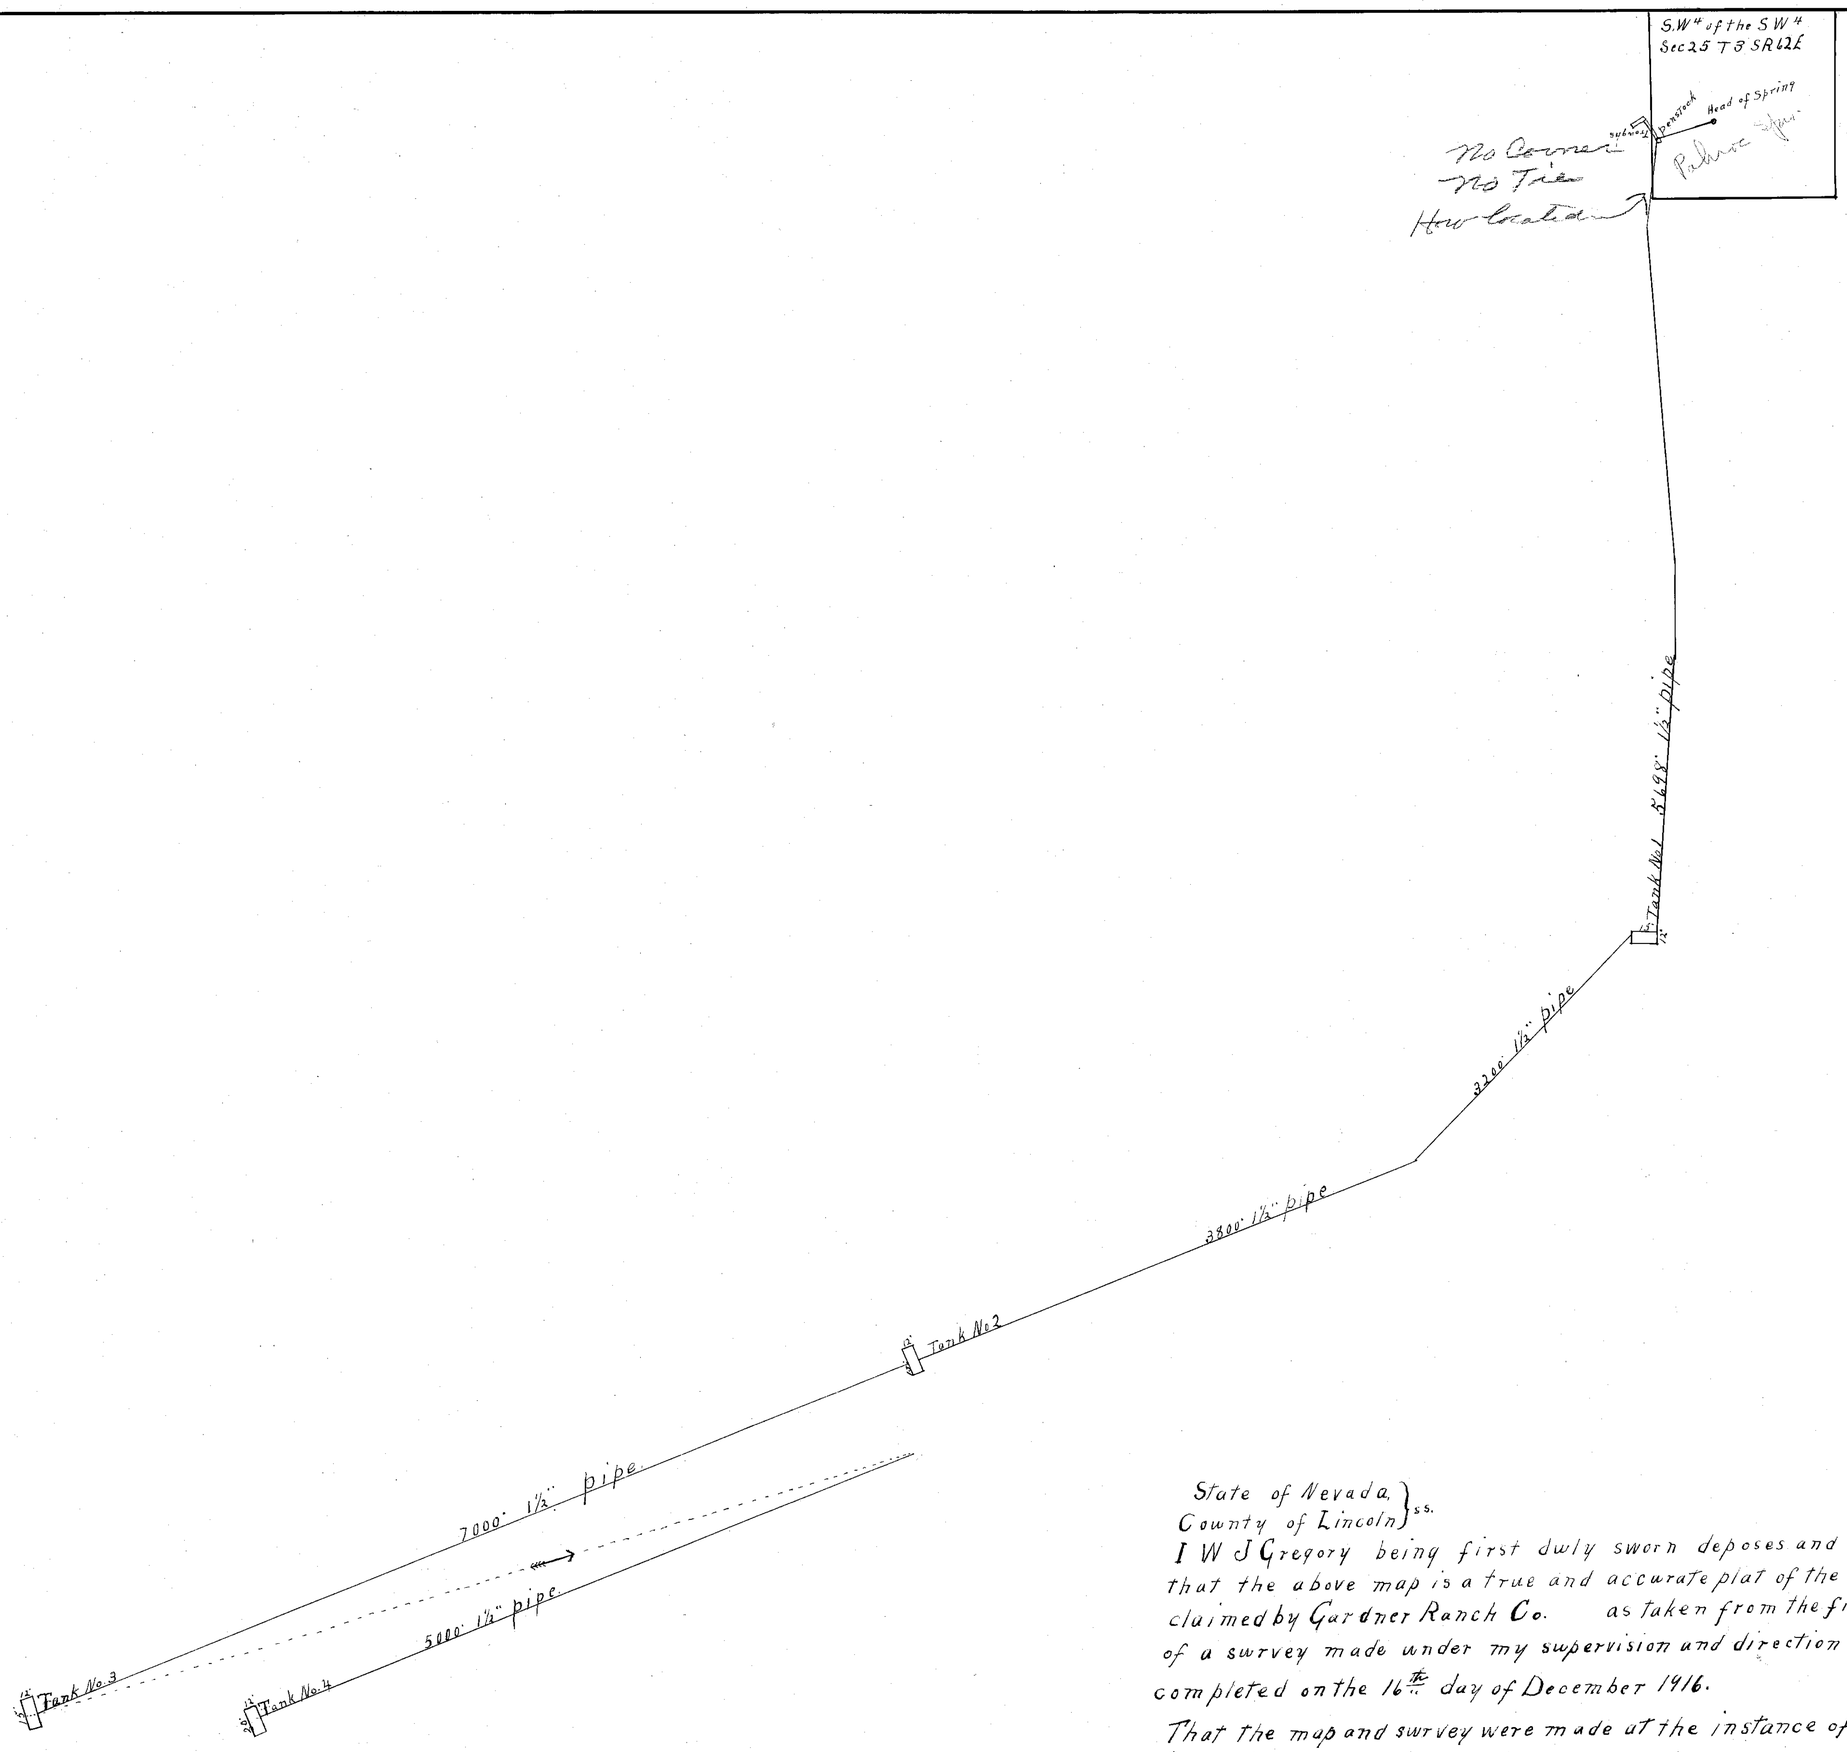

State of Nevada }
County of Lincoln } ss.

I W J Gregory being first duly sworn deposes and says that the above map is a true and accurate plat of the Spring claimed by Gardner Ranch Co. as taken from the field notes of a survey made under my supervision and direction and completed on the 16th day of December 1916.

That the map and survey were made at the instance of Gardner Ranch Co. claimant of said spring and it truly represents the location of said spring, and pipe line.

W J Gregory Surveyor

Subscribed and sworn to before me this 22 day of Dec 1916

W. T. Stewart Sr Justice of the Peace

FILED
DEC 22 1916
STATE ENGINEER'S OFFICE

Pahroc Spring
Gardner Ranch Co.
Alamo,
Nevada
01449