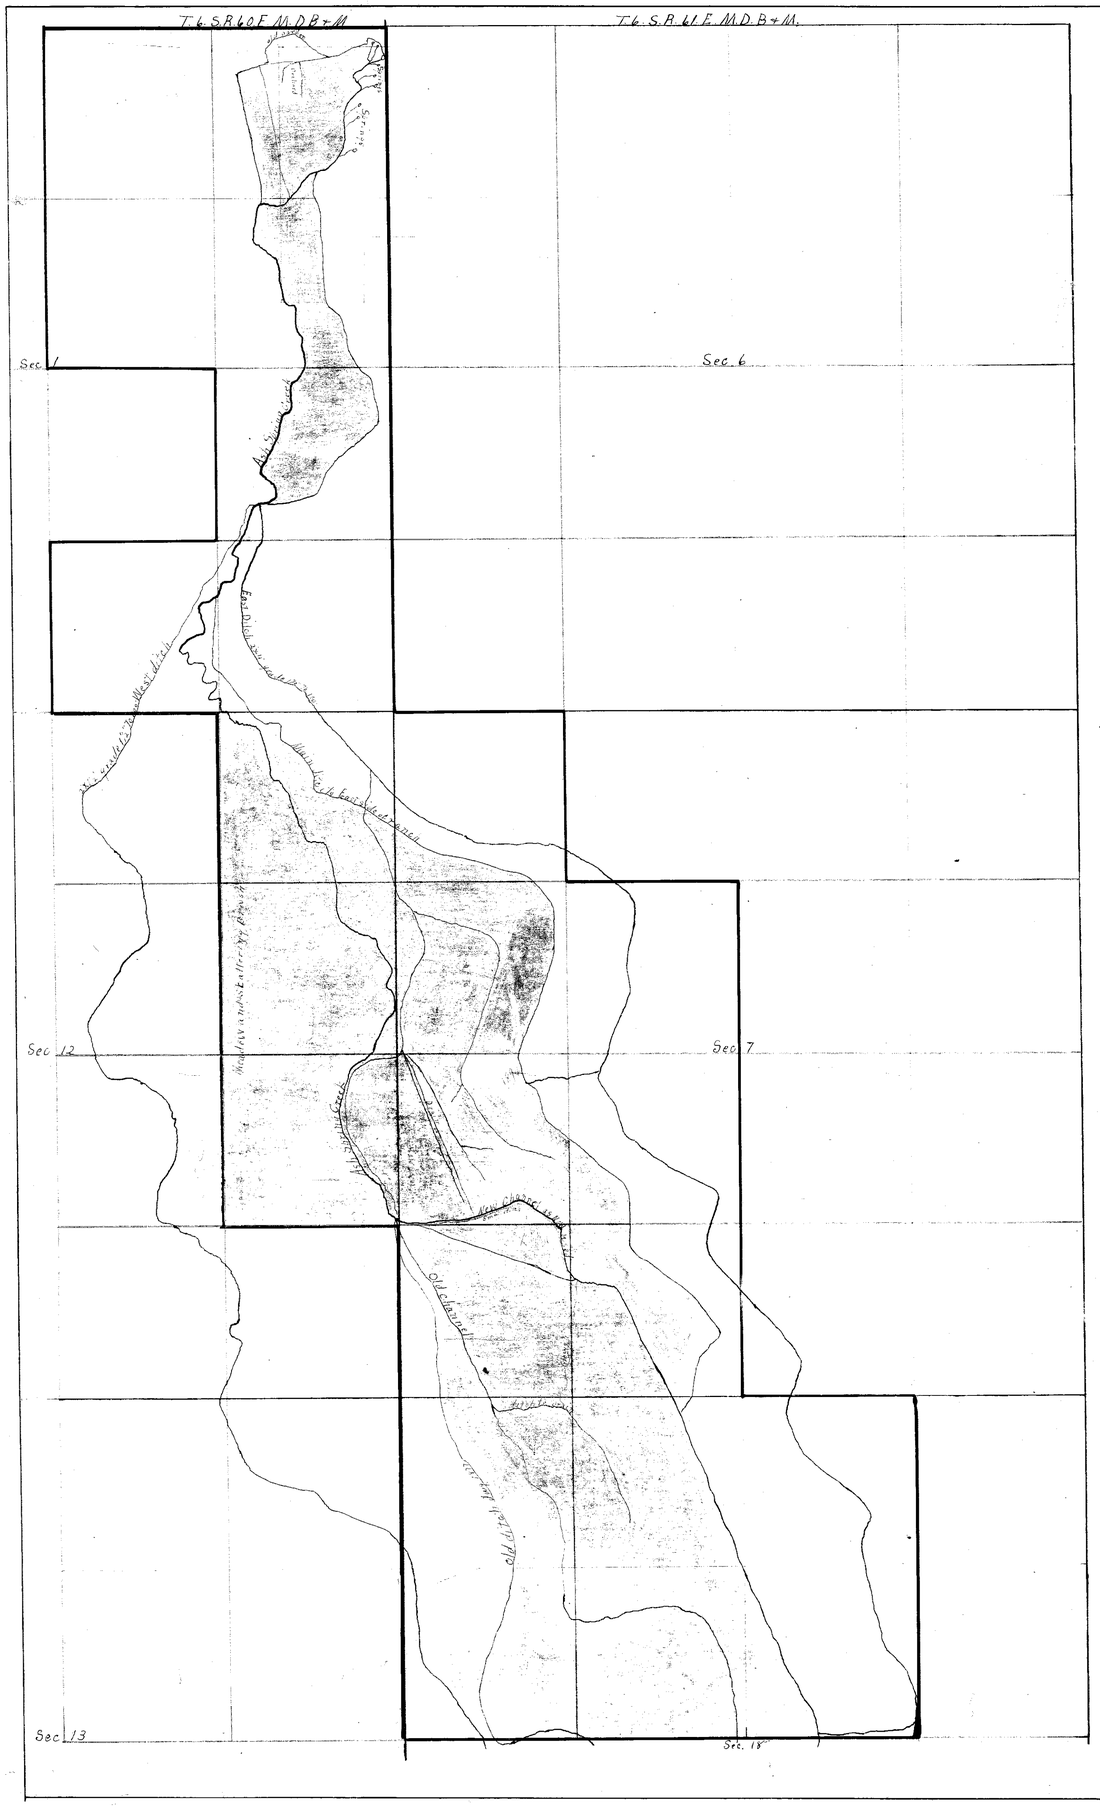

Section	Subdivision	Township	Range	Cultivated Acreage	Description of Culture	Date of First Culture
1	NE" of the NE"	6	60E	15	orchard garden Meadow	
1	SE" " " "	"	"	15	Grain Meadow	
"	NE" " " SE"	"	"	13	Grain Alfalfa	
12	NE" " " NE"	"	"	25	Meadow	
"	SE" " " NE"	"	"	40	"	
"	NE" " " SE"	"	"	40	"	
7	NW" " " NW"	"	61	6	"	
"	SW" " " "	"	"	36	Alfalfa Meadow	
"	NW" " " SW"	"	"	34	Orchard Alfalfa Meadow	
"	SW" " " "	"	"	34	Grain Meadow	
"	SE" " " "	"	"	20	Meadow	
"	NE" " " "	"	"	7	Grain Meadow	
18	NW" " " NW"	"	"	24	Grain Meadow	
"	NE" " " "	"	"	35	Grain Meadow	
"	SW" " " "	"	"	20	Grain Meadow	
"	SE" " " "	"	"	40	Grain Meadow	
"	SW" " " NE"	"	"	6	Meadow	

See 01743

State of Nevada,)
County of Lincoln) ss.

I W. J. Gregory being first duly sworn depose and says that the above map is a true and accurate plat of the land irrigated by Gardner Ranch Company as taken from the field notes of a survey made under my supervision and direction and completed on the 27 day of March 1916

That the map and survey were made at the instance of Gardner Ranch Co. owner of said land and it truly represents the irrigated lands of said owner.

Surveyor

Subscribed and sworn to before me this 11 day of April 1916

[illegible] A Justice of the Peace

FILED
APR 15 1916
STATE ENGINEER'S OFFICE

Ash Springs -
Gardner Ranch Company
Salt Lake City
Utah
01453