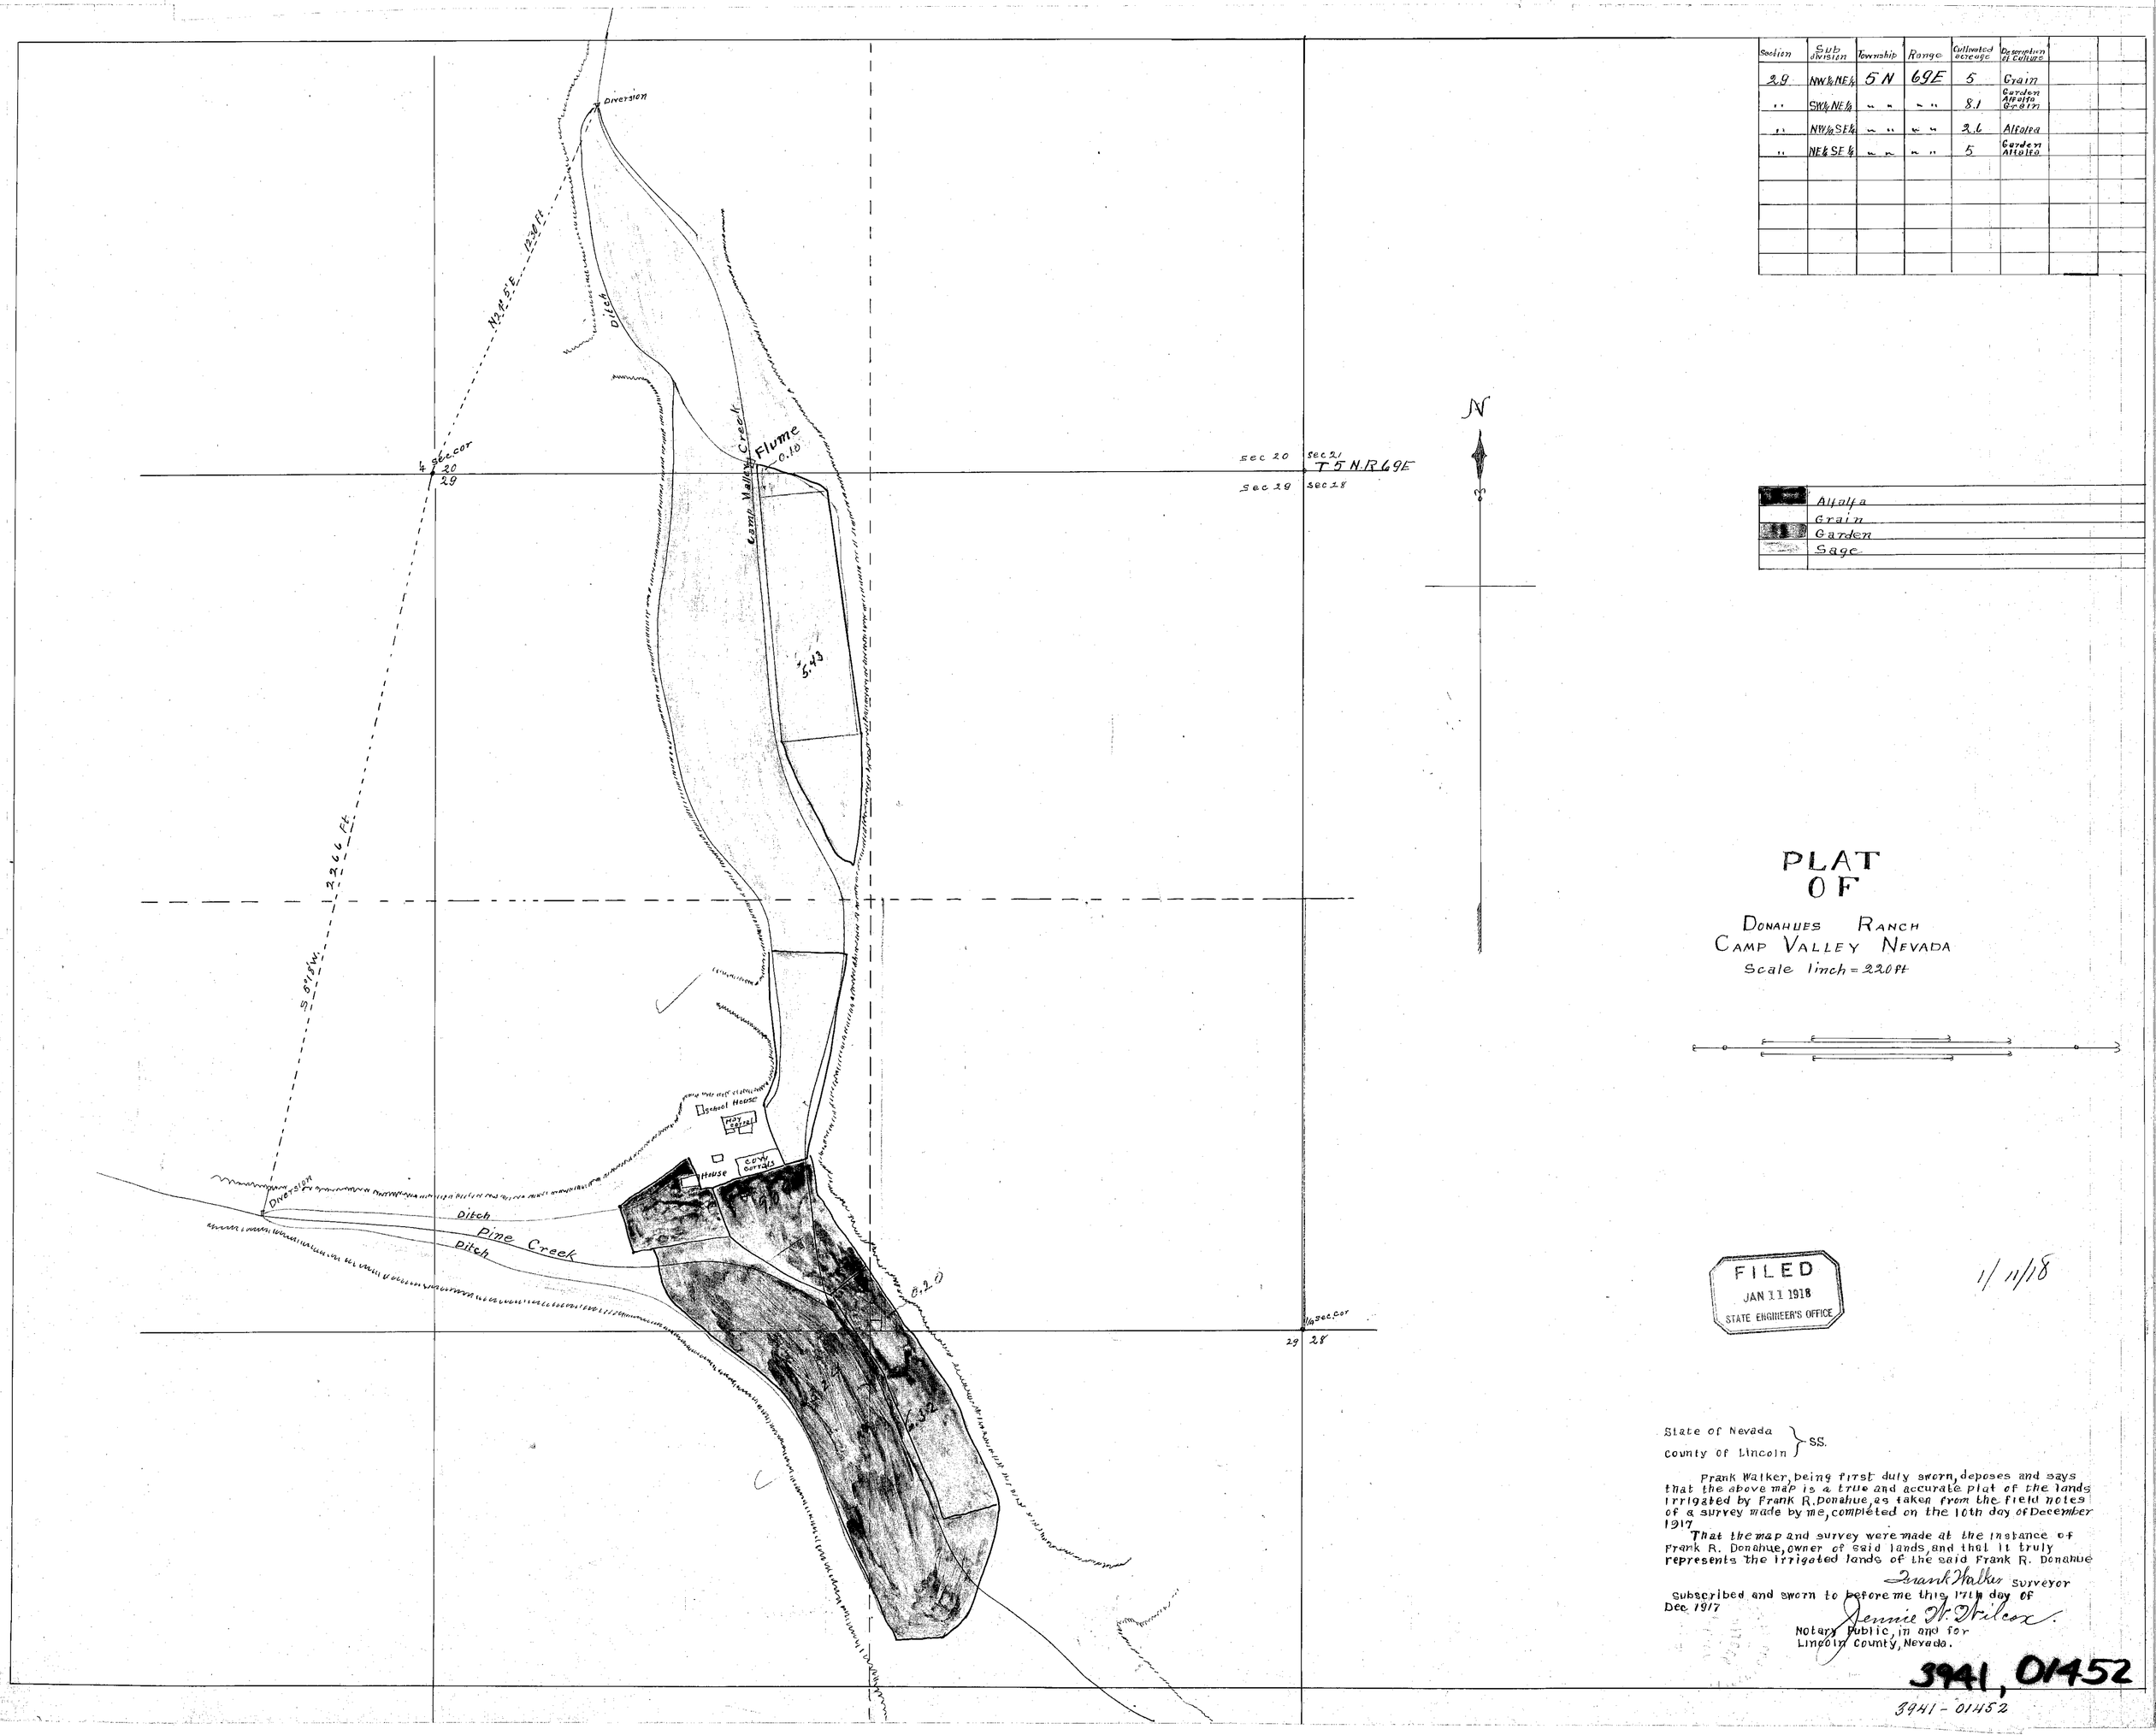

PLAT OF

DONAHUES RANCH
CAMP VALLEY NEVADA
Scale 1 inch = 220 ft

FILED
JAN 11 1918
STATE ENGINEER'S OFFICE

1/11/18

State of Nevada } SS.
County of Lincoln }

Frank Walker, being first duly sworn, deposes and says that the above map is a true and accurate plat of the lands irrigated by Frank R. Donahue, as taken from the field notes of a survey made by me, completed on the 10th day of December 1917

That the map and survey were made at the instance of Frank R. Donahue, owner of said lands, and that it truly represents the irrigated lands of the said Frank R. Donahue

Frank Walker Surveyor

Subscribed and sworn to before me this 17th day of Dec. 1917

Jennie N. Wilcox
Notary Public, in and for
Lincoln County, Nevada.

3941, 01452

3941 - 01452