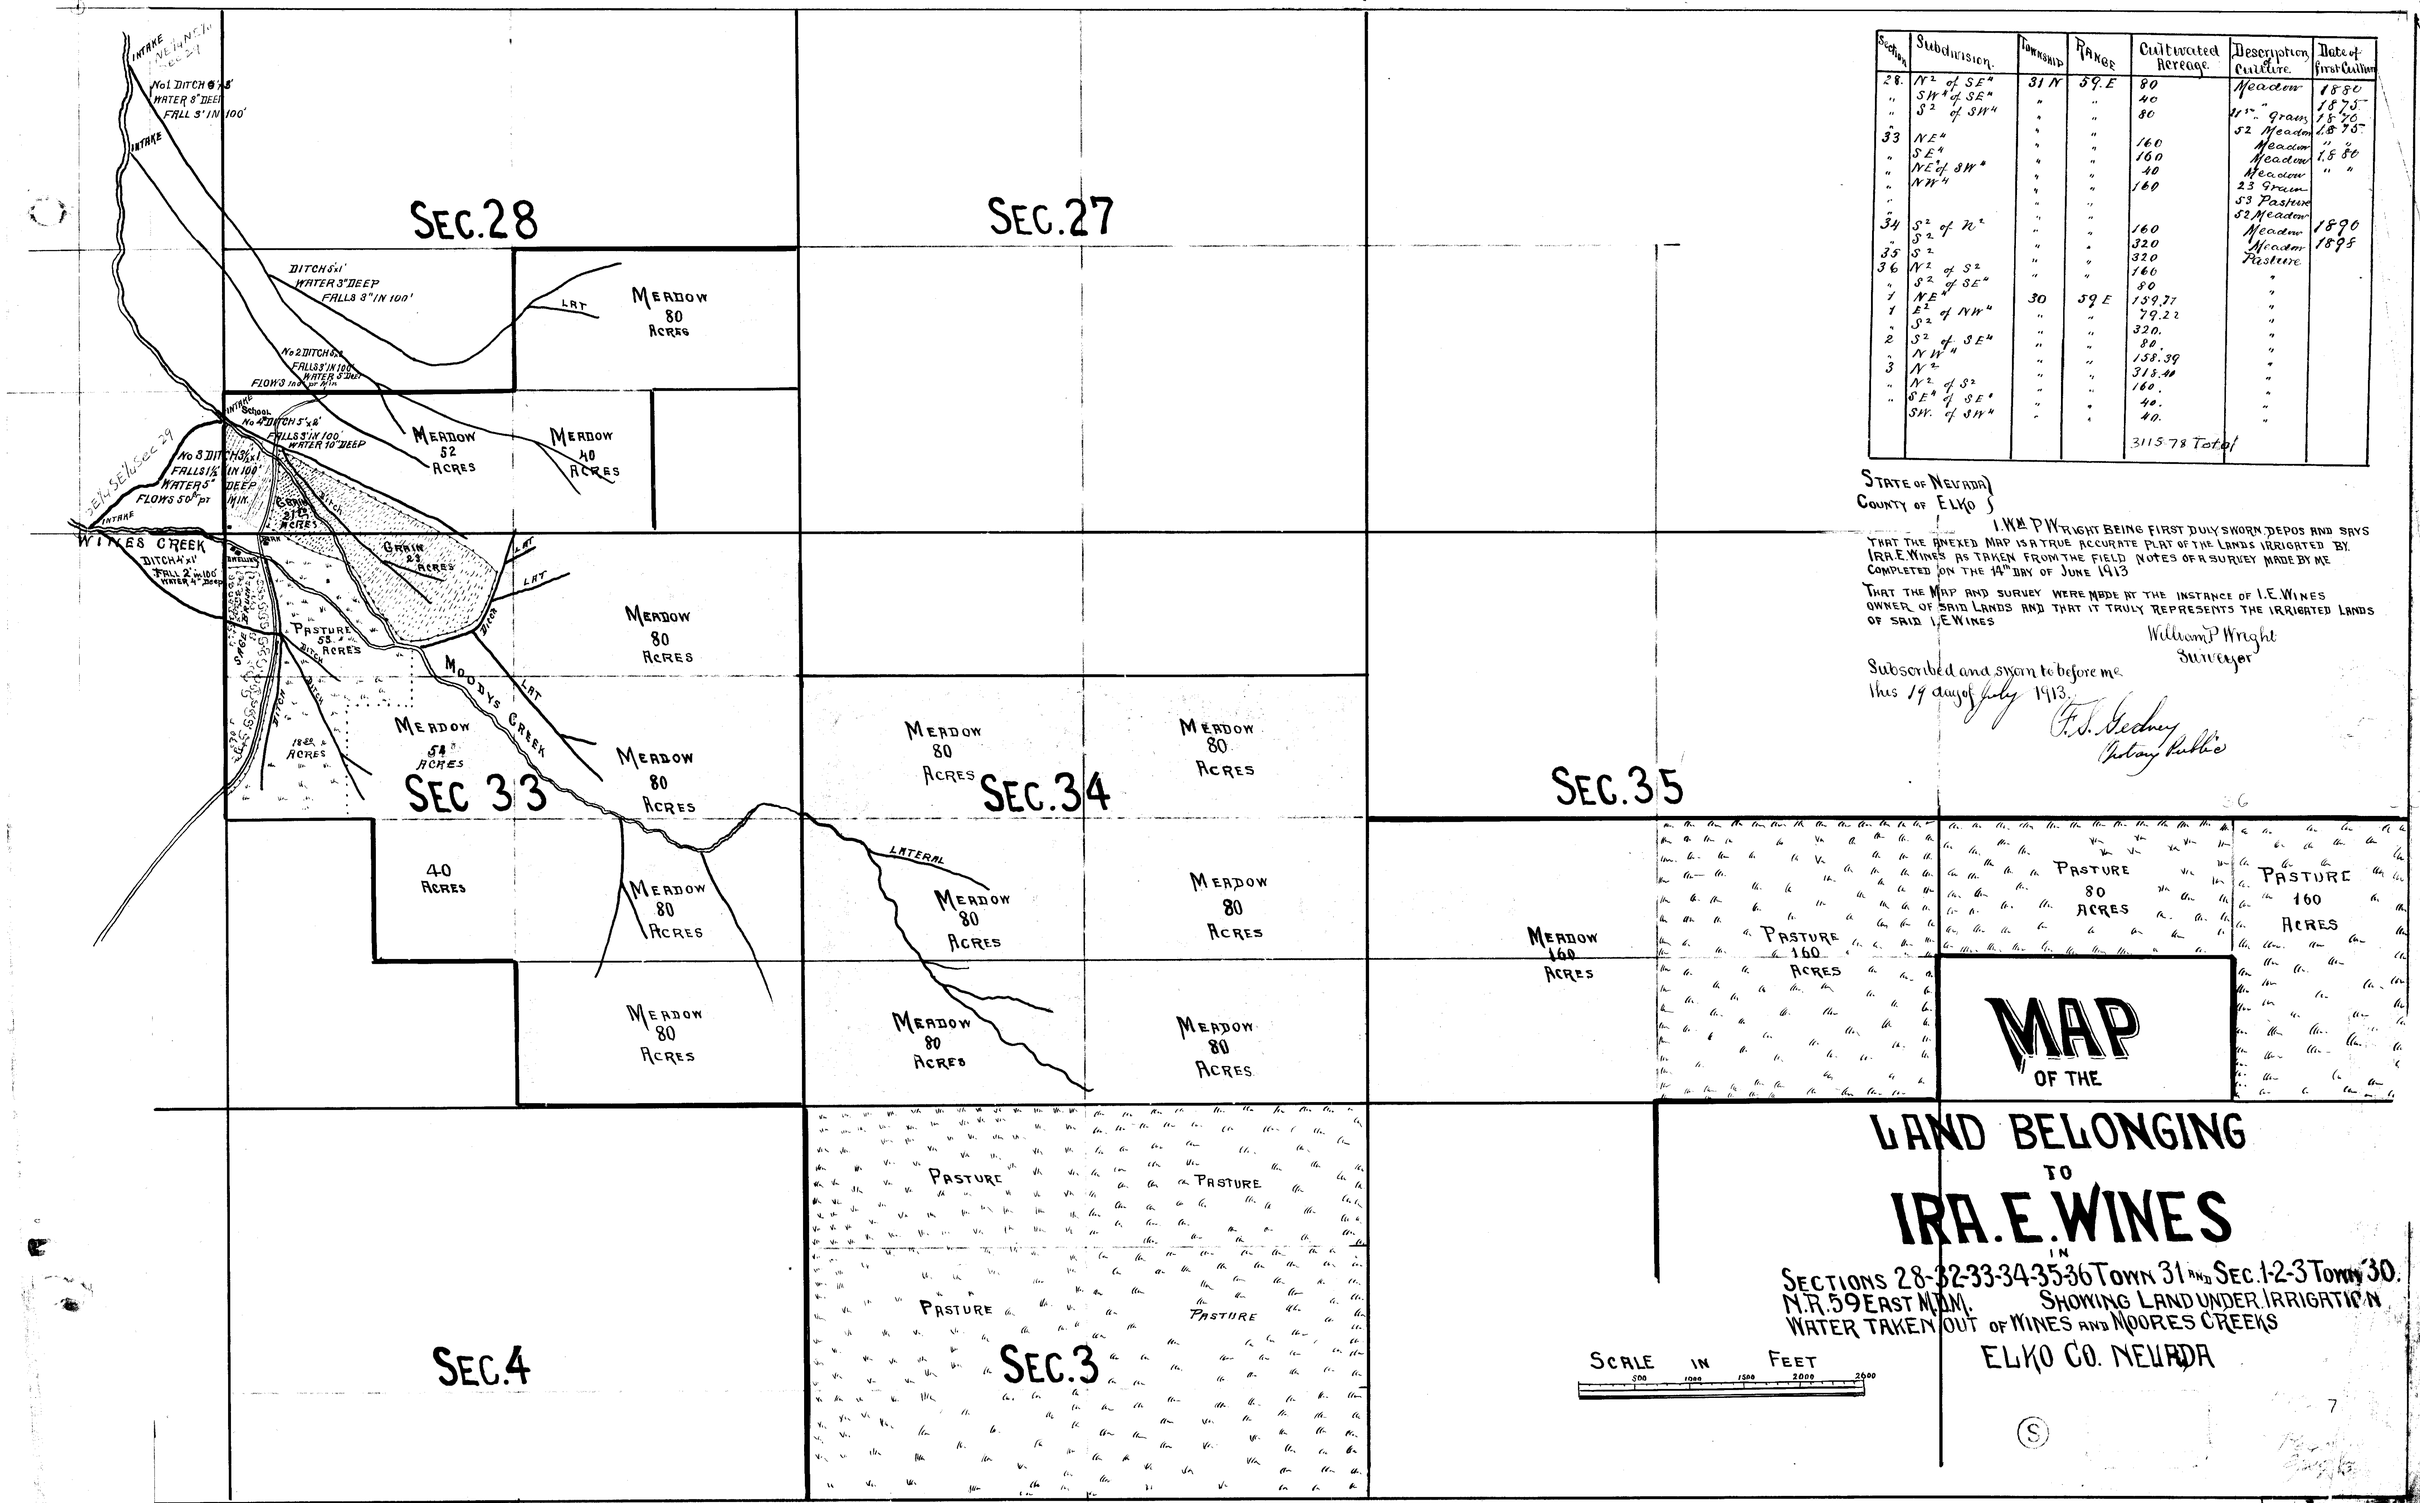

Section	Subdivision.	Township	Range	Cultivated Acreage.	Description Culture.	Date of first Cultivation
28.	N² of SE⁴	31 N	59 E	80	Meadow	1880
"	SW⁴ of SE⁴	"	"	40	"	1875
"	S² of SW⁴	"	"	80	40 " Grain	1870
"		"	"		52 Meadow	1875
33	NE⁴	"	"	160	Meadow	" "
"	SE⁴	"	"	160	Meadow	1880
"	NE⁴ of SW⁴	"	"	40	Meadow	" "
"	NW⁴	"	"	160	23 Grain	
"		"	"		53 Pasture	
"		"	"		52 Meadow	
34	S² of N²	"	"	160	Meadow	1890
"	S²	"	"	320	Meadow	1895
35	S²	"	"	320	Pasture	
36	N² of S²	"	"	160	"	
"	S² of SE⁴	"	"	80	"	
1	NE⁴	30	59 E	159.71	"	
1	E² of NW⁴	"	"	79.22	"	
"	S²	"	"	320.	"	
2	S² of SE⁴	"	"	80.	"	
"	NW⁴	"	"	158.39	"	
3	N²	"	"	318.40	"	
"	N² of S²	"	"	160.	"	
"	SE⁴ of SE⁴	"	"	40.	"	
	SW. of SW⁴	"	"	40.	"	
				3115 78 Total		

STATE OF NEVADA }
COUNTY OF ELKO }

I. WM. P. WRIGHT BEING FIRST DULY SWORN DEPOS AND SAYS THAT THE ANEXED MAP IS A TRUE ACCURATE PLAT OF THE LANDS IRRIGATED BY IRA E. WINES AS TAKEN FROM THE FIELD NOTES OF A SURVEY MADE BY ME COMPLETED ON THE 14TH DAY OF JUNE 1913

THAT THE MAP AND SURVEY WERE MADE AT THE INSTANCE OF I. E. WINES OWNER OF SAID LANDS AND THAT IT TRULY REPRESENTS THE IRRIGATED LANDS OF SAID I. E. WINES

William P. Wright
Surveyor

Subscribed and sworn to before me
this 19 day of July 1913.

F. S. Gedney
Notary Public

01455 01453