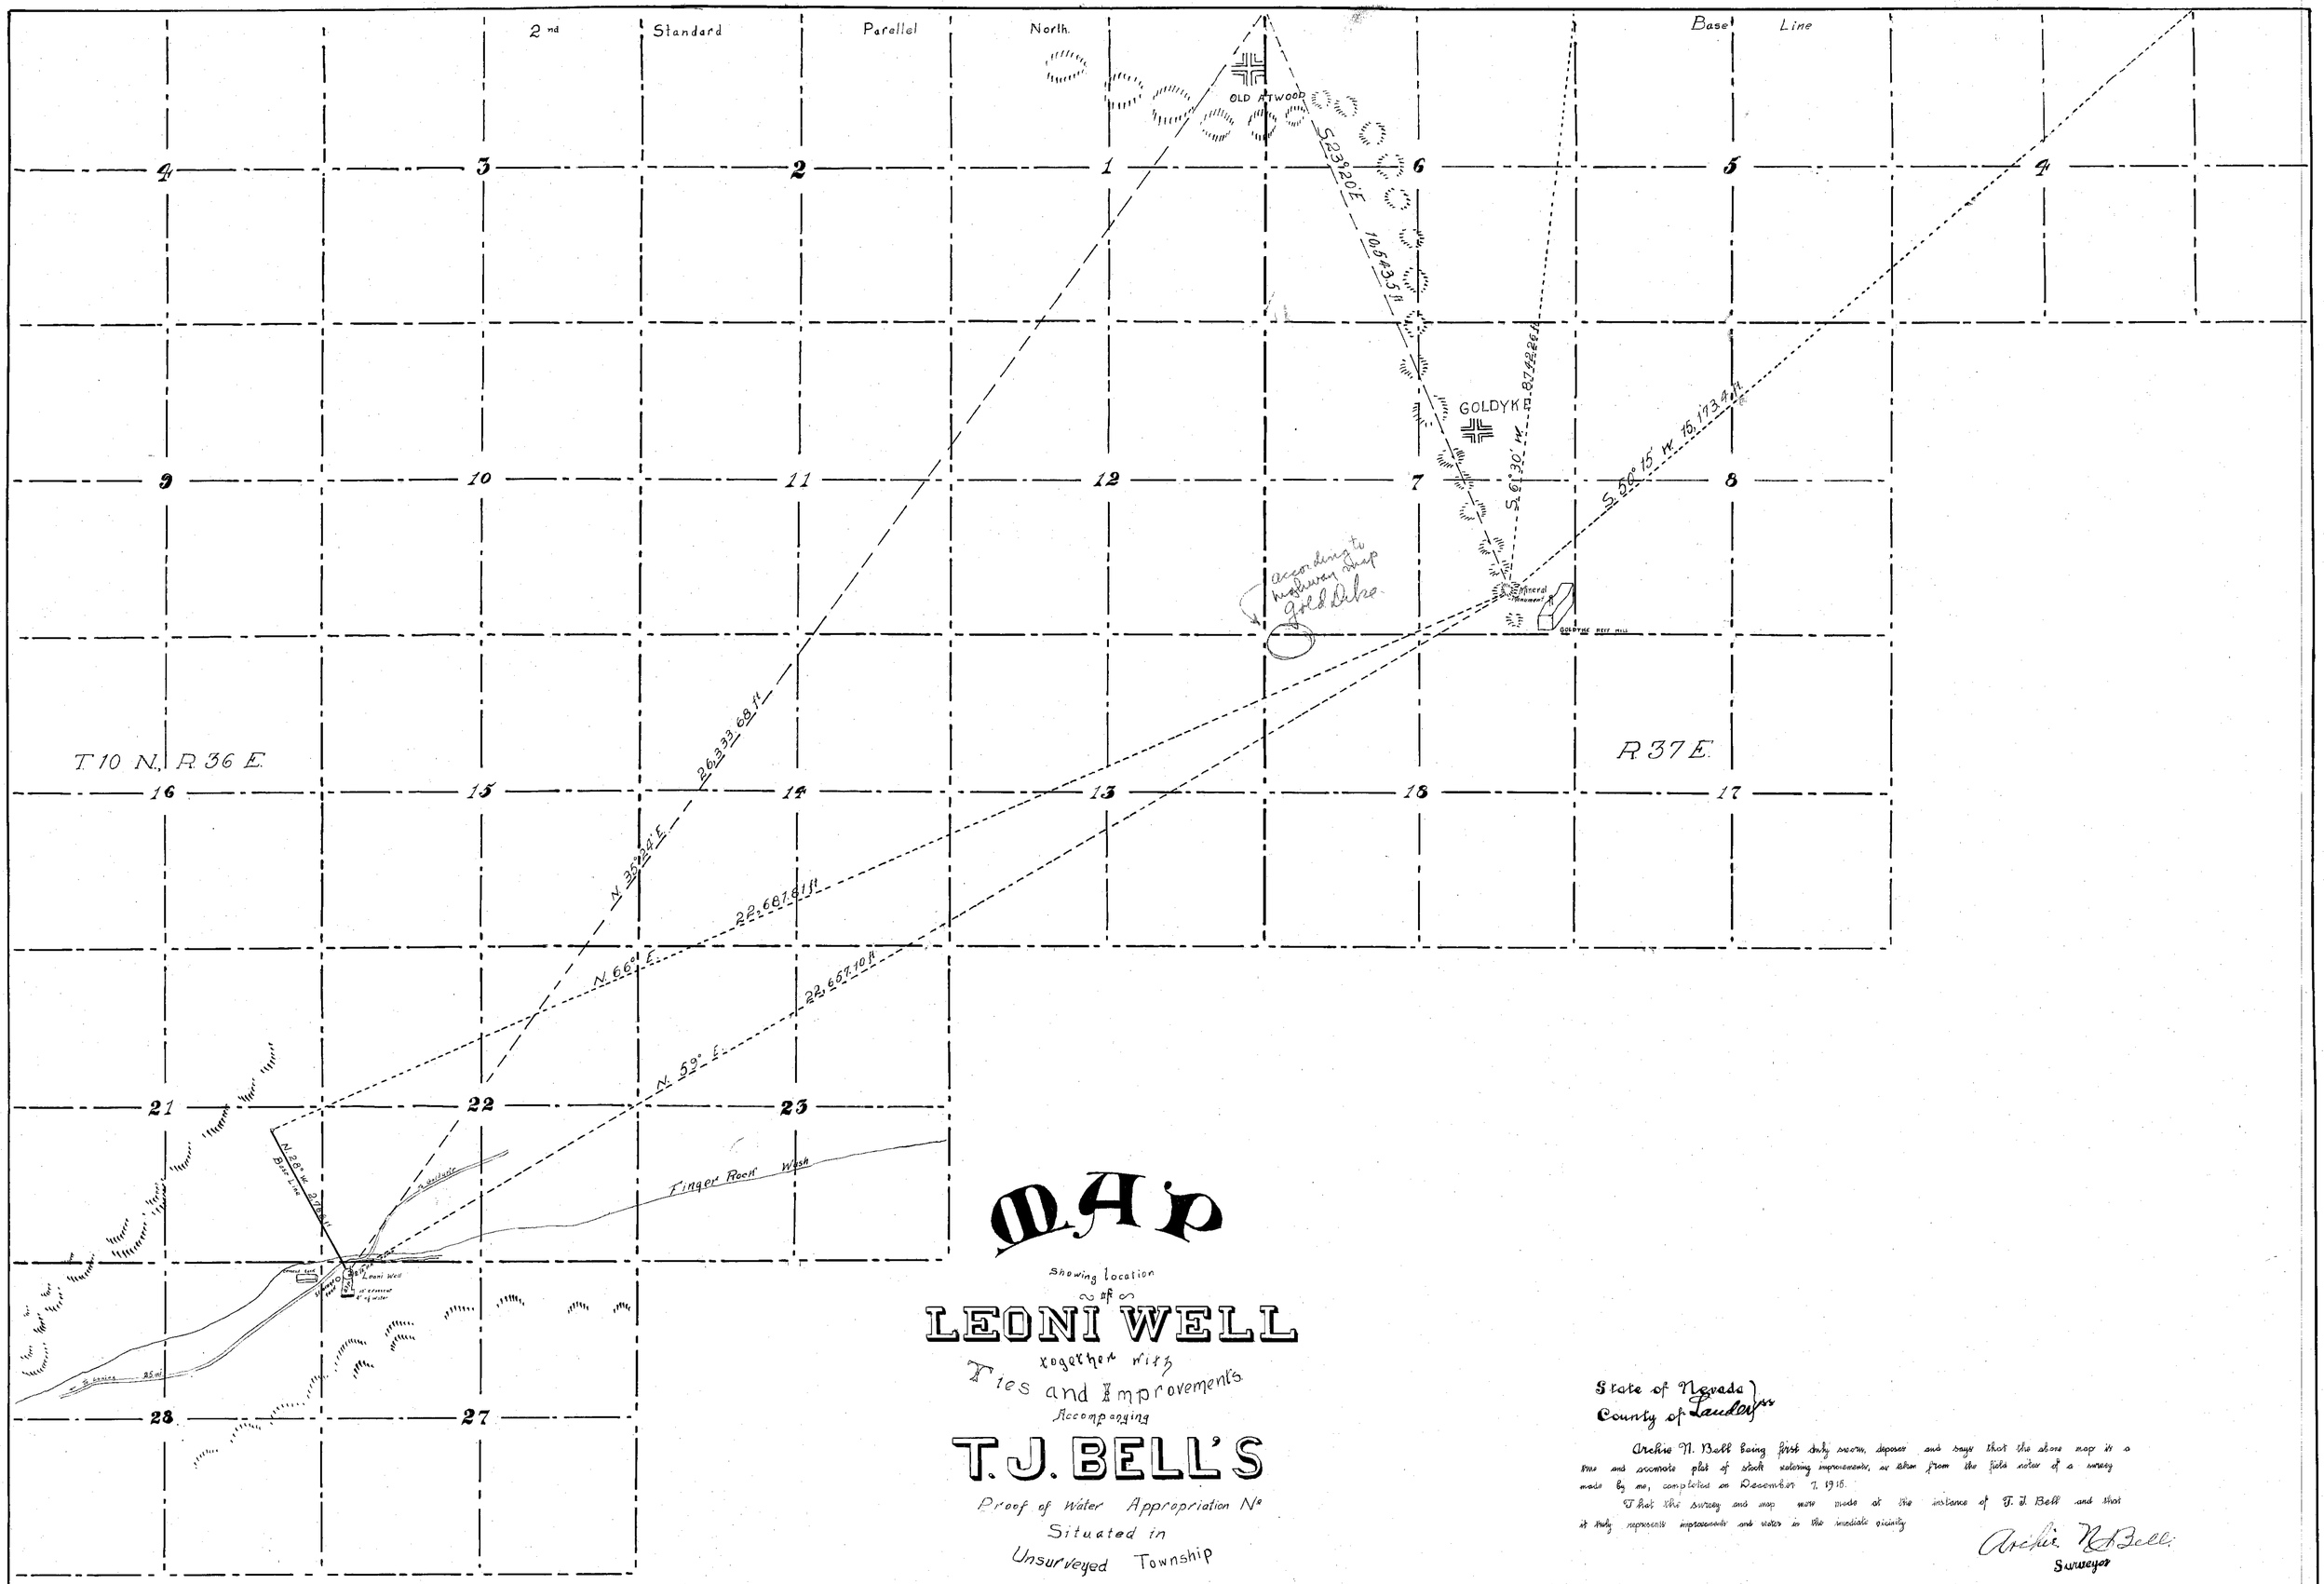

MAP

Showing location

of

LEONI WELL

together with

Ties and Improvements

Accompanying

T. J. BELL'S

Proof of Water Appropriation No

Situated in

Unsurveyed Township

10 North., Range 36 East. M.D.M.

Scale 4 in = 1 mi

State of Nevada }
County of Lander } ss

Archie N. Bell being first duly sworn, deposes and says that the above map is a true and accurate plat of stock watering improvements, as taken from the field notes of a survey made by me, completed on December 7, 1915.

That the survey and map were made at the instance of T. J. Bell and that it truly represents improvements and water in the imediate vicinity

Archie N. Bell
Surveyor

Subscribed and sworn to before me this 25 day of May 1916.

A. J. Malstrette
Notary Public in and for Lander County, Nevada.

FILED
MAY 31 1916

5/31/16

01458