Section	Subdivision	Town	Range	Cultivated Acreage	Description of culture	Date of first culture
1	Lot 3	30N.	R39E.	2.00	Alfalfa	
1	" 4	"	"	16.80	"	
35	SW¼SE¼	31N.	"	8.14	Grain	
35	SE¼SE¼	31N.	39E.	1.10	Alfalfa	
35	" "	"	"	1.80	Grain	
36	SW¼SW¼	"	"	2.34	Alfalfa	
"	"	"	"	0.34	Garden	
"	SE¼SW¼	"	"	1.27	"	
"	"	"	"	1.45	Alfalfa	
"	SW¼SE¼	"	"	2.12	"	
31	NE¼NW¼	"	40E.	2.67	Meadow	

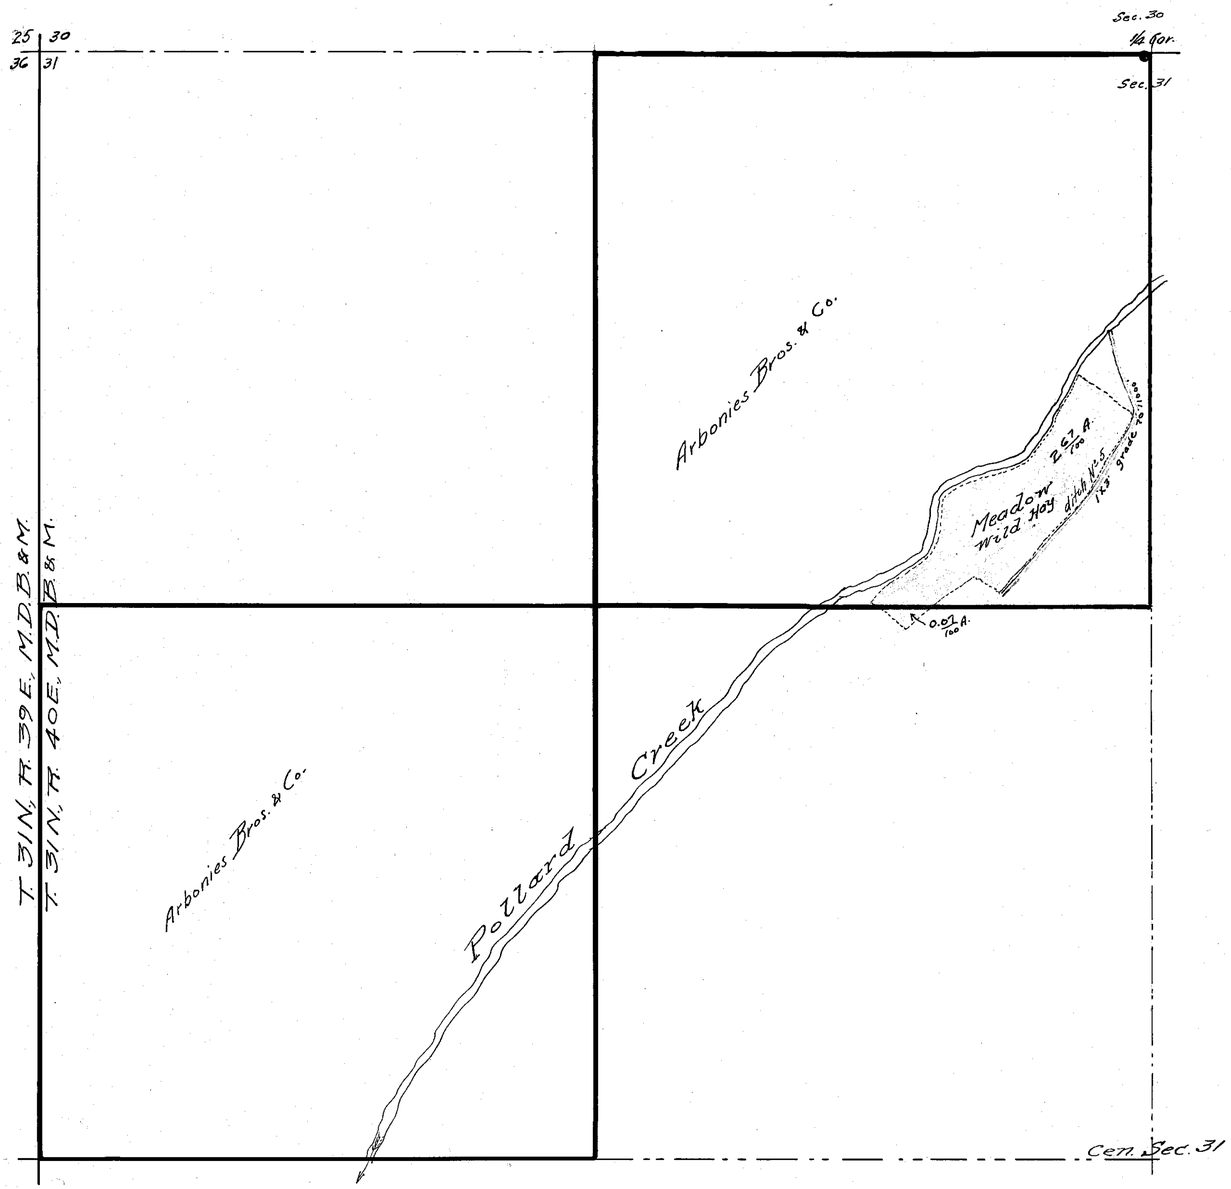

State of Nevada }ss.
County of Humboldt }

I, Horace H. Sheldon, being first duly sworn, depose and say that the above map is a true and accurate plat of the lands irrigated by Arbonies Bros. & Co., as taken from the field notes of a survey made by me completed on the 17th day of April, 1916.

That the map and survey were made at the instance of Arbonies Bros. and Co., owners of said lands and that it truly represents the irrigated lands of said Arbonies Bros. & Co.

Horace H. Sheldon, C.E.
Surveyor.

Subscribed and sworn to before me, this 14th day of June, 1916

L. Q. Hawkins.
Notary Public in and for Humboldt County, Nevada.

FILED
JUN 15 1916
STATE ENGINEER'S OFFICE

In two sheets — Sheet No. 2

MAP
OF
ARBONIES BROS & COS
IRRIGATED LANDS
ON
POLLARD CREEK
HUMBOLDT COUNTY NEVADA
JUNE 1916 SCALE 1-200

01460

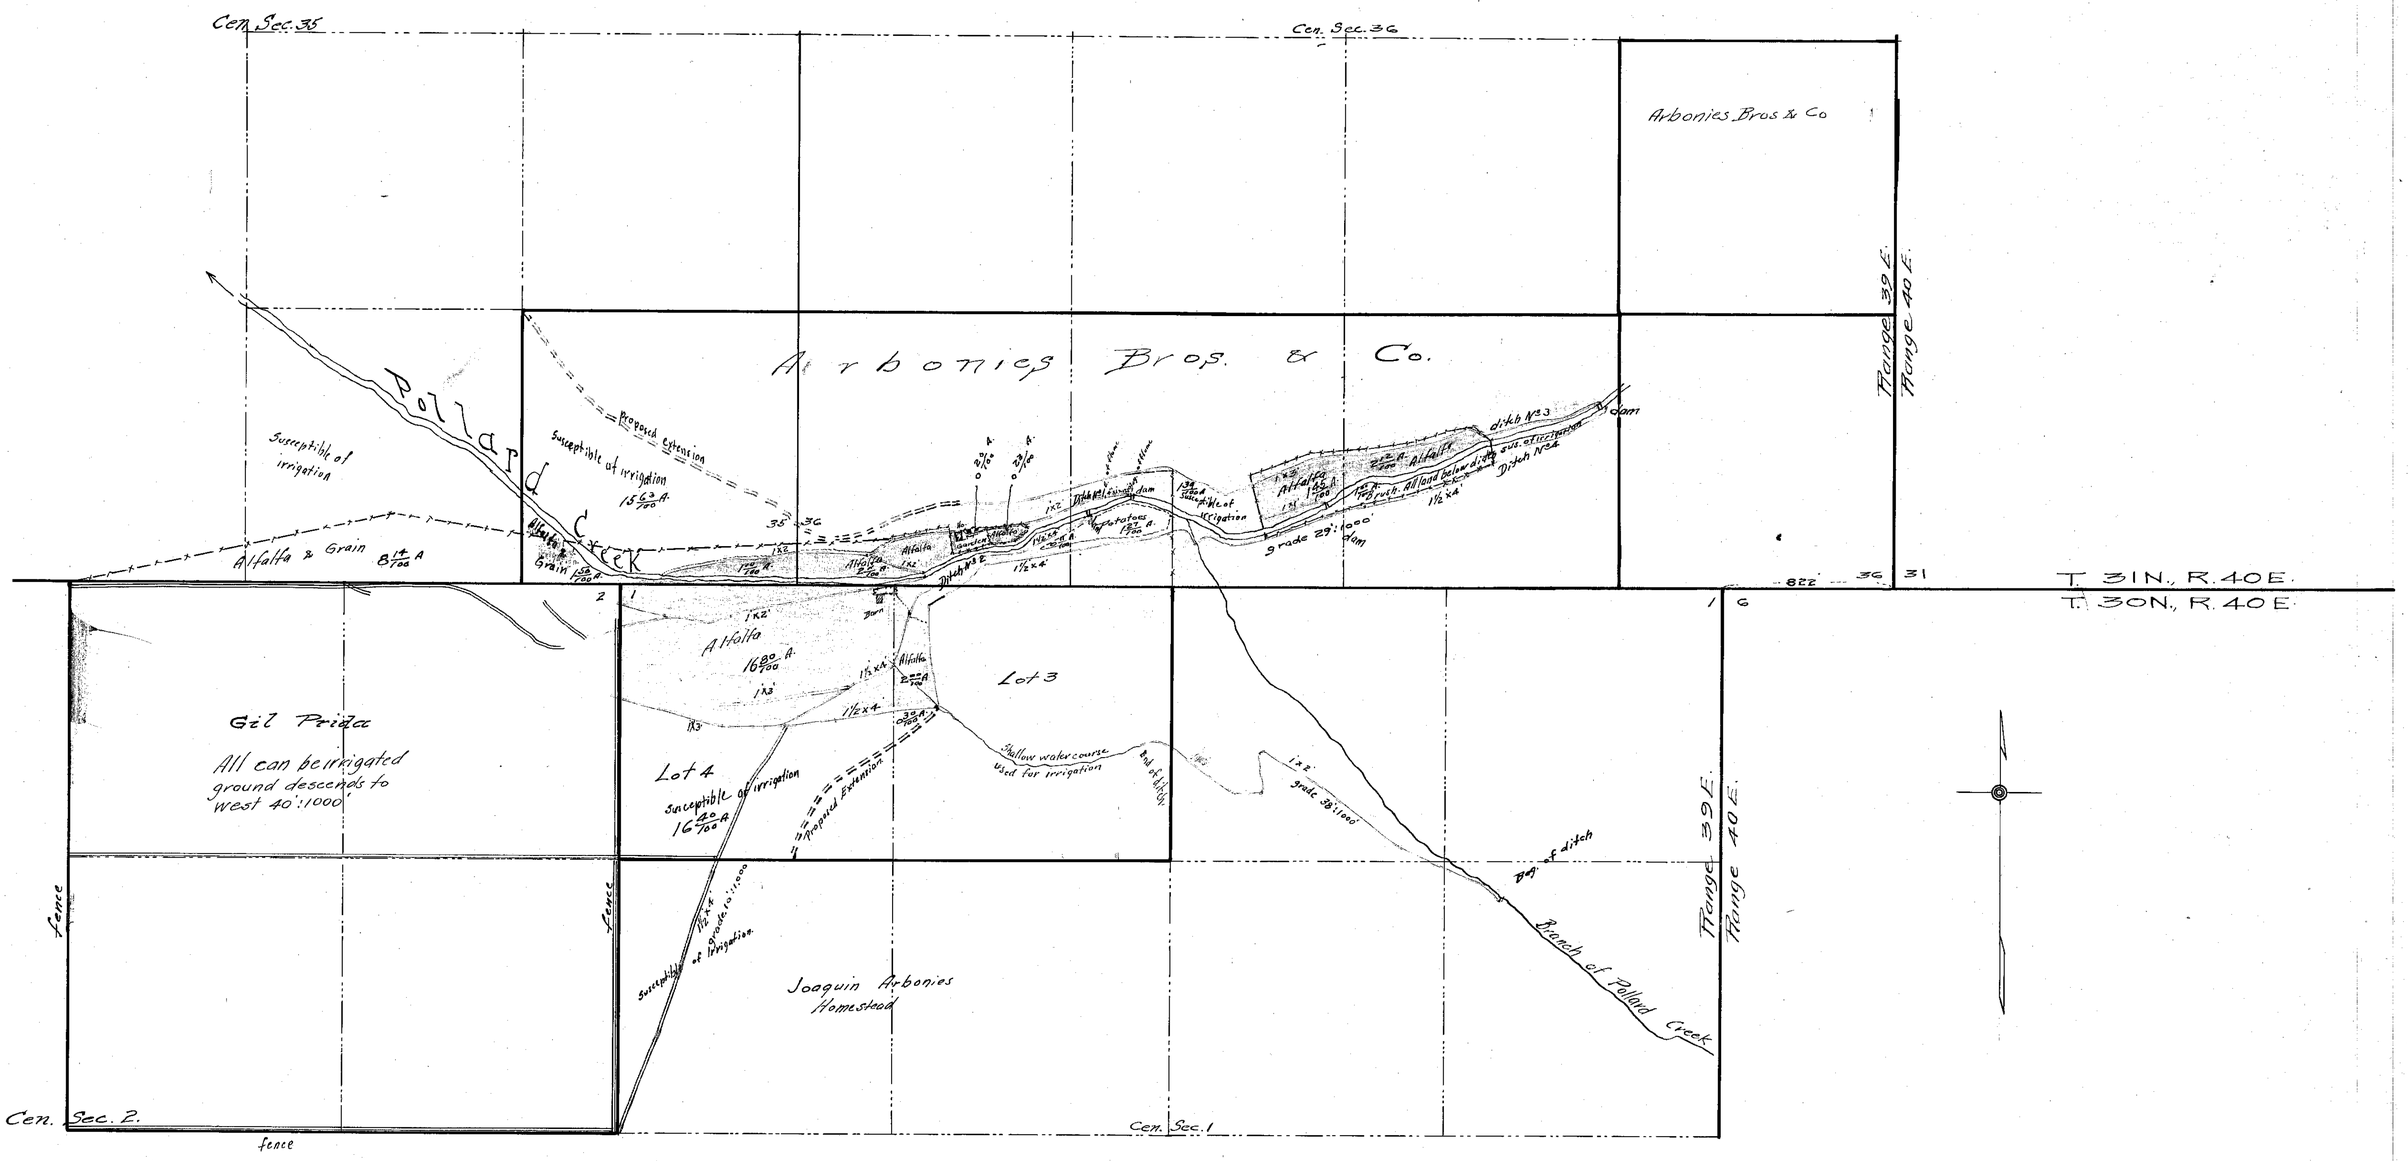

FILED
JUN 15 1916
STATE ENGINEER'S OFFICE

In two sheets — Sheet No. 1

MAP
OF
ARBONIES BROS & CO'S
IRRIGATED LANDS
ON
POLLARD CREEK
HUMBOLDT COUNTY NEVADA
JUNE 1916 SCALE 1"=400'

01460