Section	Subdivision	Town	Range	Cultivated Acreage	Description of Culture	Date of first culture
13	NW¼NW¼	30 N	39 E	31.52	Grain	
"	"	"	"	8.48	Alfalfa	
"	N½NW¼	"	"	4.72	"	
"	"	"	"	1.40	Garden	
"	SW¼NW¼	"	"	5.06	Alfalfa	
"	"	"	"	7.31	Grain	
"	SE¼NW¼	"	"	3.64	Alfalfa	
"	NW¼SW¼	"	"	0.62	Grain	
"	NE¼NW¼	"	"	2.40	Grain	
				65.01		

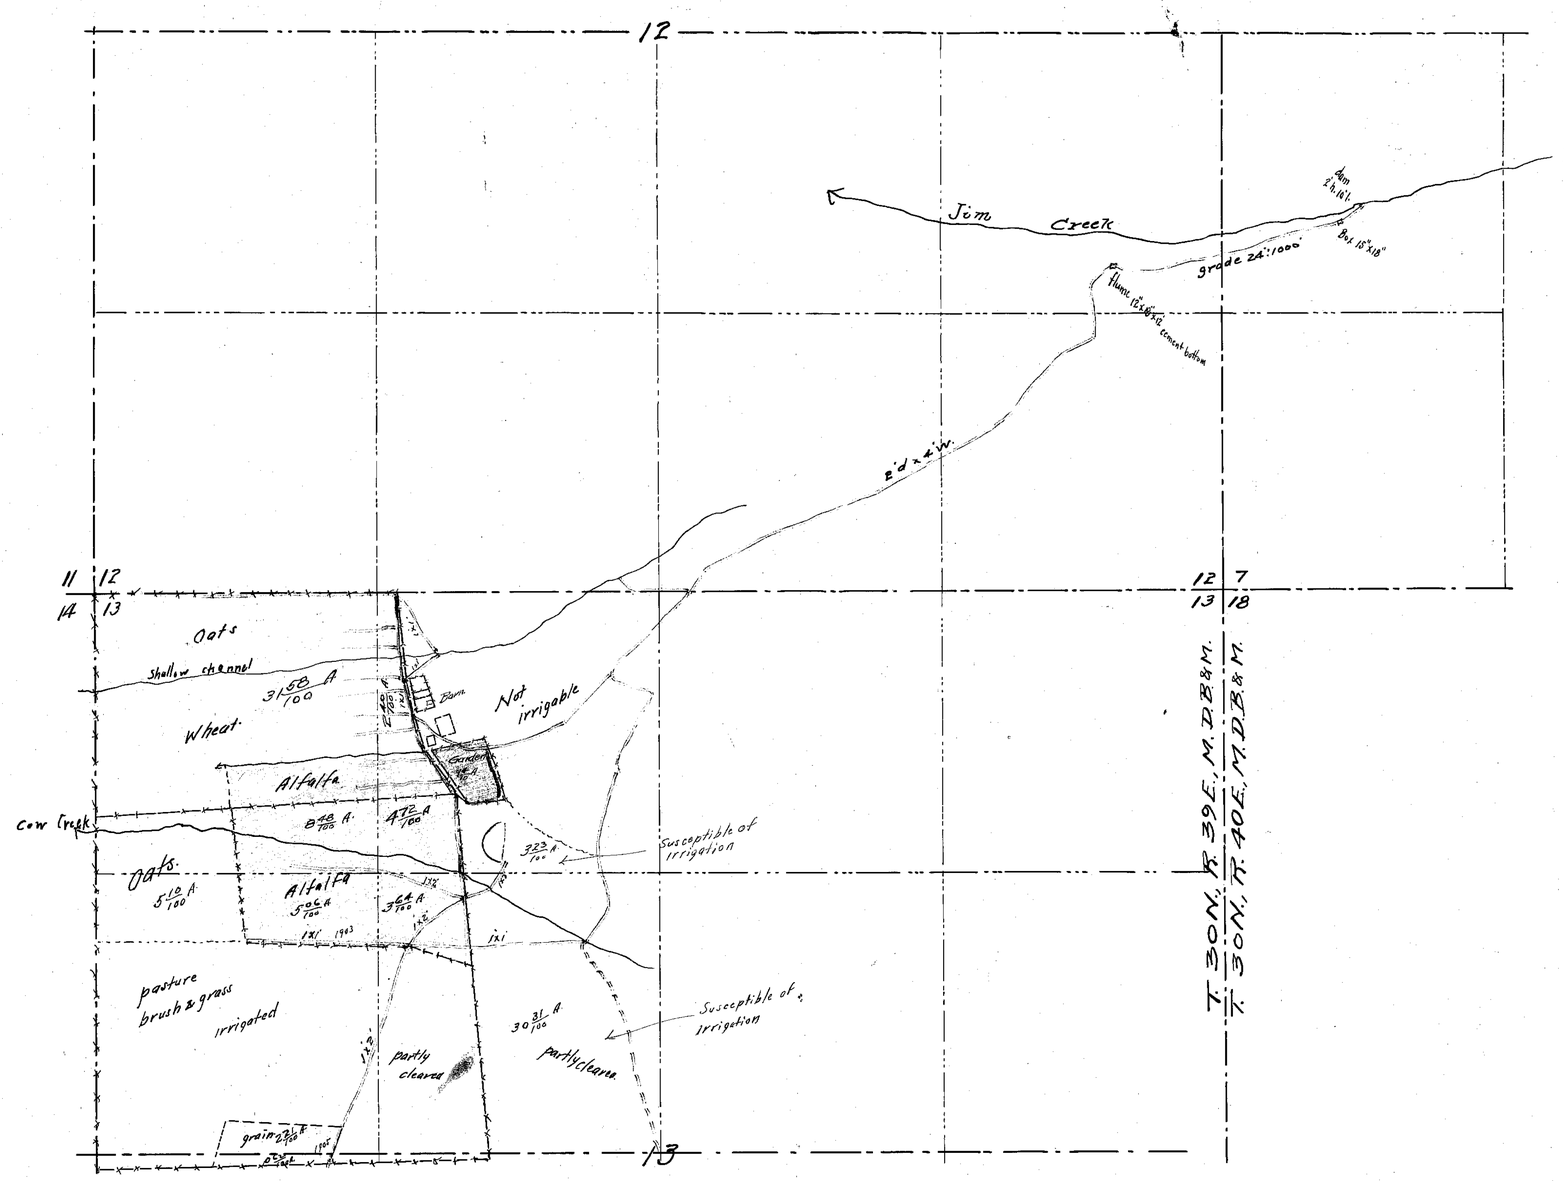

State of Nevada }
County of Humboldt } ss

I, Horace H. Sheldon, being first duly sworn, depose and say that the above map is a true and accurate plat of the lands irrigated by Juan Eyheralde; as taken from the field notes of a survey made by me, completed on the 18th day of April, 1916.

That the map and survey were made at the instance of Juan Eyheralde, representing owner of said lands, and that it truly represents the irrigated lands of said Juan Eyheralde.

Horace H. Sheldon, C.E.

Subscribed and sworn to before me this 7th day of July, 1916

L. G. Wilson

Notary Public in and for Humboldt County, Nevada.

FILED
JUL 20 1916
STATE ENGINEER, RENO

7/20/16

Ok
See file

MAP
SHOWING
JUAN EYHERALDE'S
IRRIGATED LANDS
JIM CREEK
HUMBOLDT COUNTY, NEVADA
JULY, 1916 SCALE 1" = 400'

01463