Section	Sub division	Town	Range	Cultivated Acreage	Description of Culture	Date of First Culture
30	NE¼ of NW¼	46N.	36E.	2 12/100	Wild Hay	
30	SE¼ of NW¼	"	"	2 12/100	Garden	
"	"	"	"	13.39	Wild Hay	
"	NW¼ of NE¼	"	"	3.63	"	
"	SW¼ of NE¼	"	"	17.78	"	
"	"	"	"	0.40	Garden	
"	"	"	"	6.31	Alfalfa	
"	SE¼ of NE¼	"	"	2.27	"	
"	"	"	"	20.29	Wild Hay	

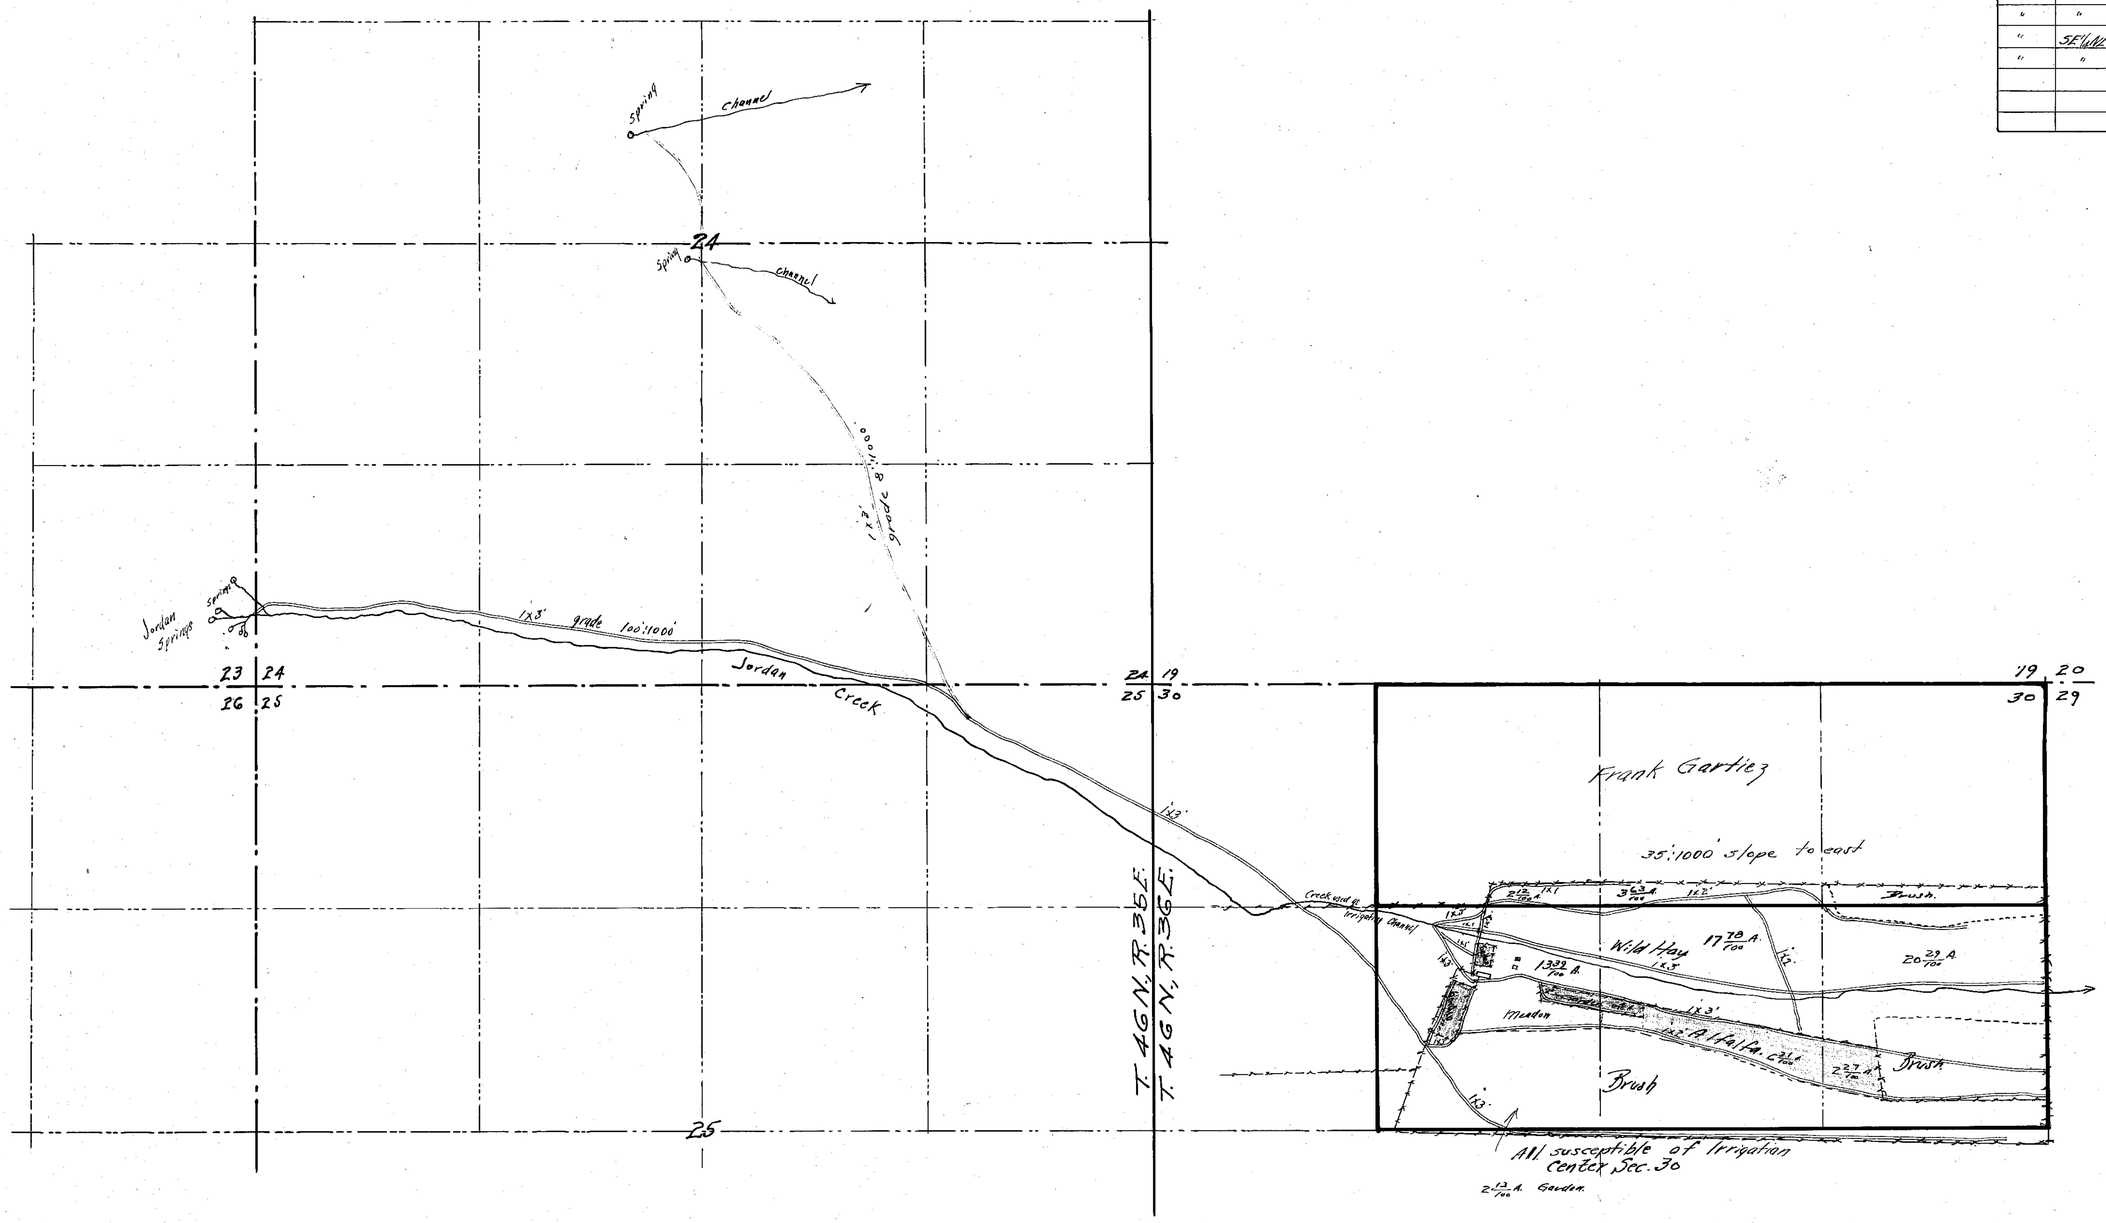

State of Nevada }
County of Humboldt } ss

I, Horace H. Sheldon, being first duly sworn, depose and say that the above map is a true and accurate plat of the lands irrigated by Juan Erquiaga, as taken from the field notes of a survey made by me, completed on the 26th day of August, 1915.

That the map and survey were made at the instance of Juan Erquiaga, owner of said lands, and that it truly represents the irrigated lands of said Juan Erquiaga.

Horace H. Sheldon, C.E.

Subscribed and sworn to before me, this 7th day of July, 1916

L. G. Wilson

Notary Public in and for Humboldt County, Nevada.

FILED
JUL 20 1916
STATE ENGINEER'S OFFICE

7/20/16

MAP
SHOWING
JUAN ERQUIAGA'S
IRRIGATED LANDS
JORDAN MEADOWS
HUMBOLDT COUNTY NEVADA
JULY 1916 SCALE 1"=500'

0146A