Section	Sub-division	Tp.	Range	Cultivated Acreage	Des. of Culture	Date of First Culture
36	NE¼ SW¼	19 N.	66 E.	40	Grain-Meadow-Pasture	Prior to 1883
36	SE¼ SW¼	"	"	40	Meadow - Pasture	"
36	SW¼ SE¼	"	"	40	Meadow - Pasture	"
36	NE¼ SE¼	"	"	36.293 3.707 Sage Pasture	Meadow-Pasture	"

STATE OF NEVADA :
County of White Pine : SS.

[illegible] Mann [illegible] being [illegible] sworn [illegible] that [illegible] plan of [illegible] lands [illegible] by Patrick Keegan [illegible] field notes of a survey made by me, completed on the 7th day of July 1916.

[illegible] the map and survey were made at the instance of Patrick Keegan owner of [illegible] lands, and that it truly represents the irrigated lands of said Patrick Keegan.

O. L. Mann
Surveyor

Subscribed and sworn to before me this 29th day of July A.D. 1916.
[illegible]

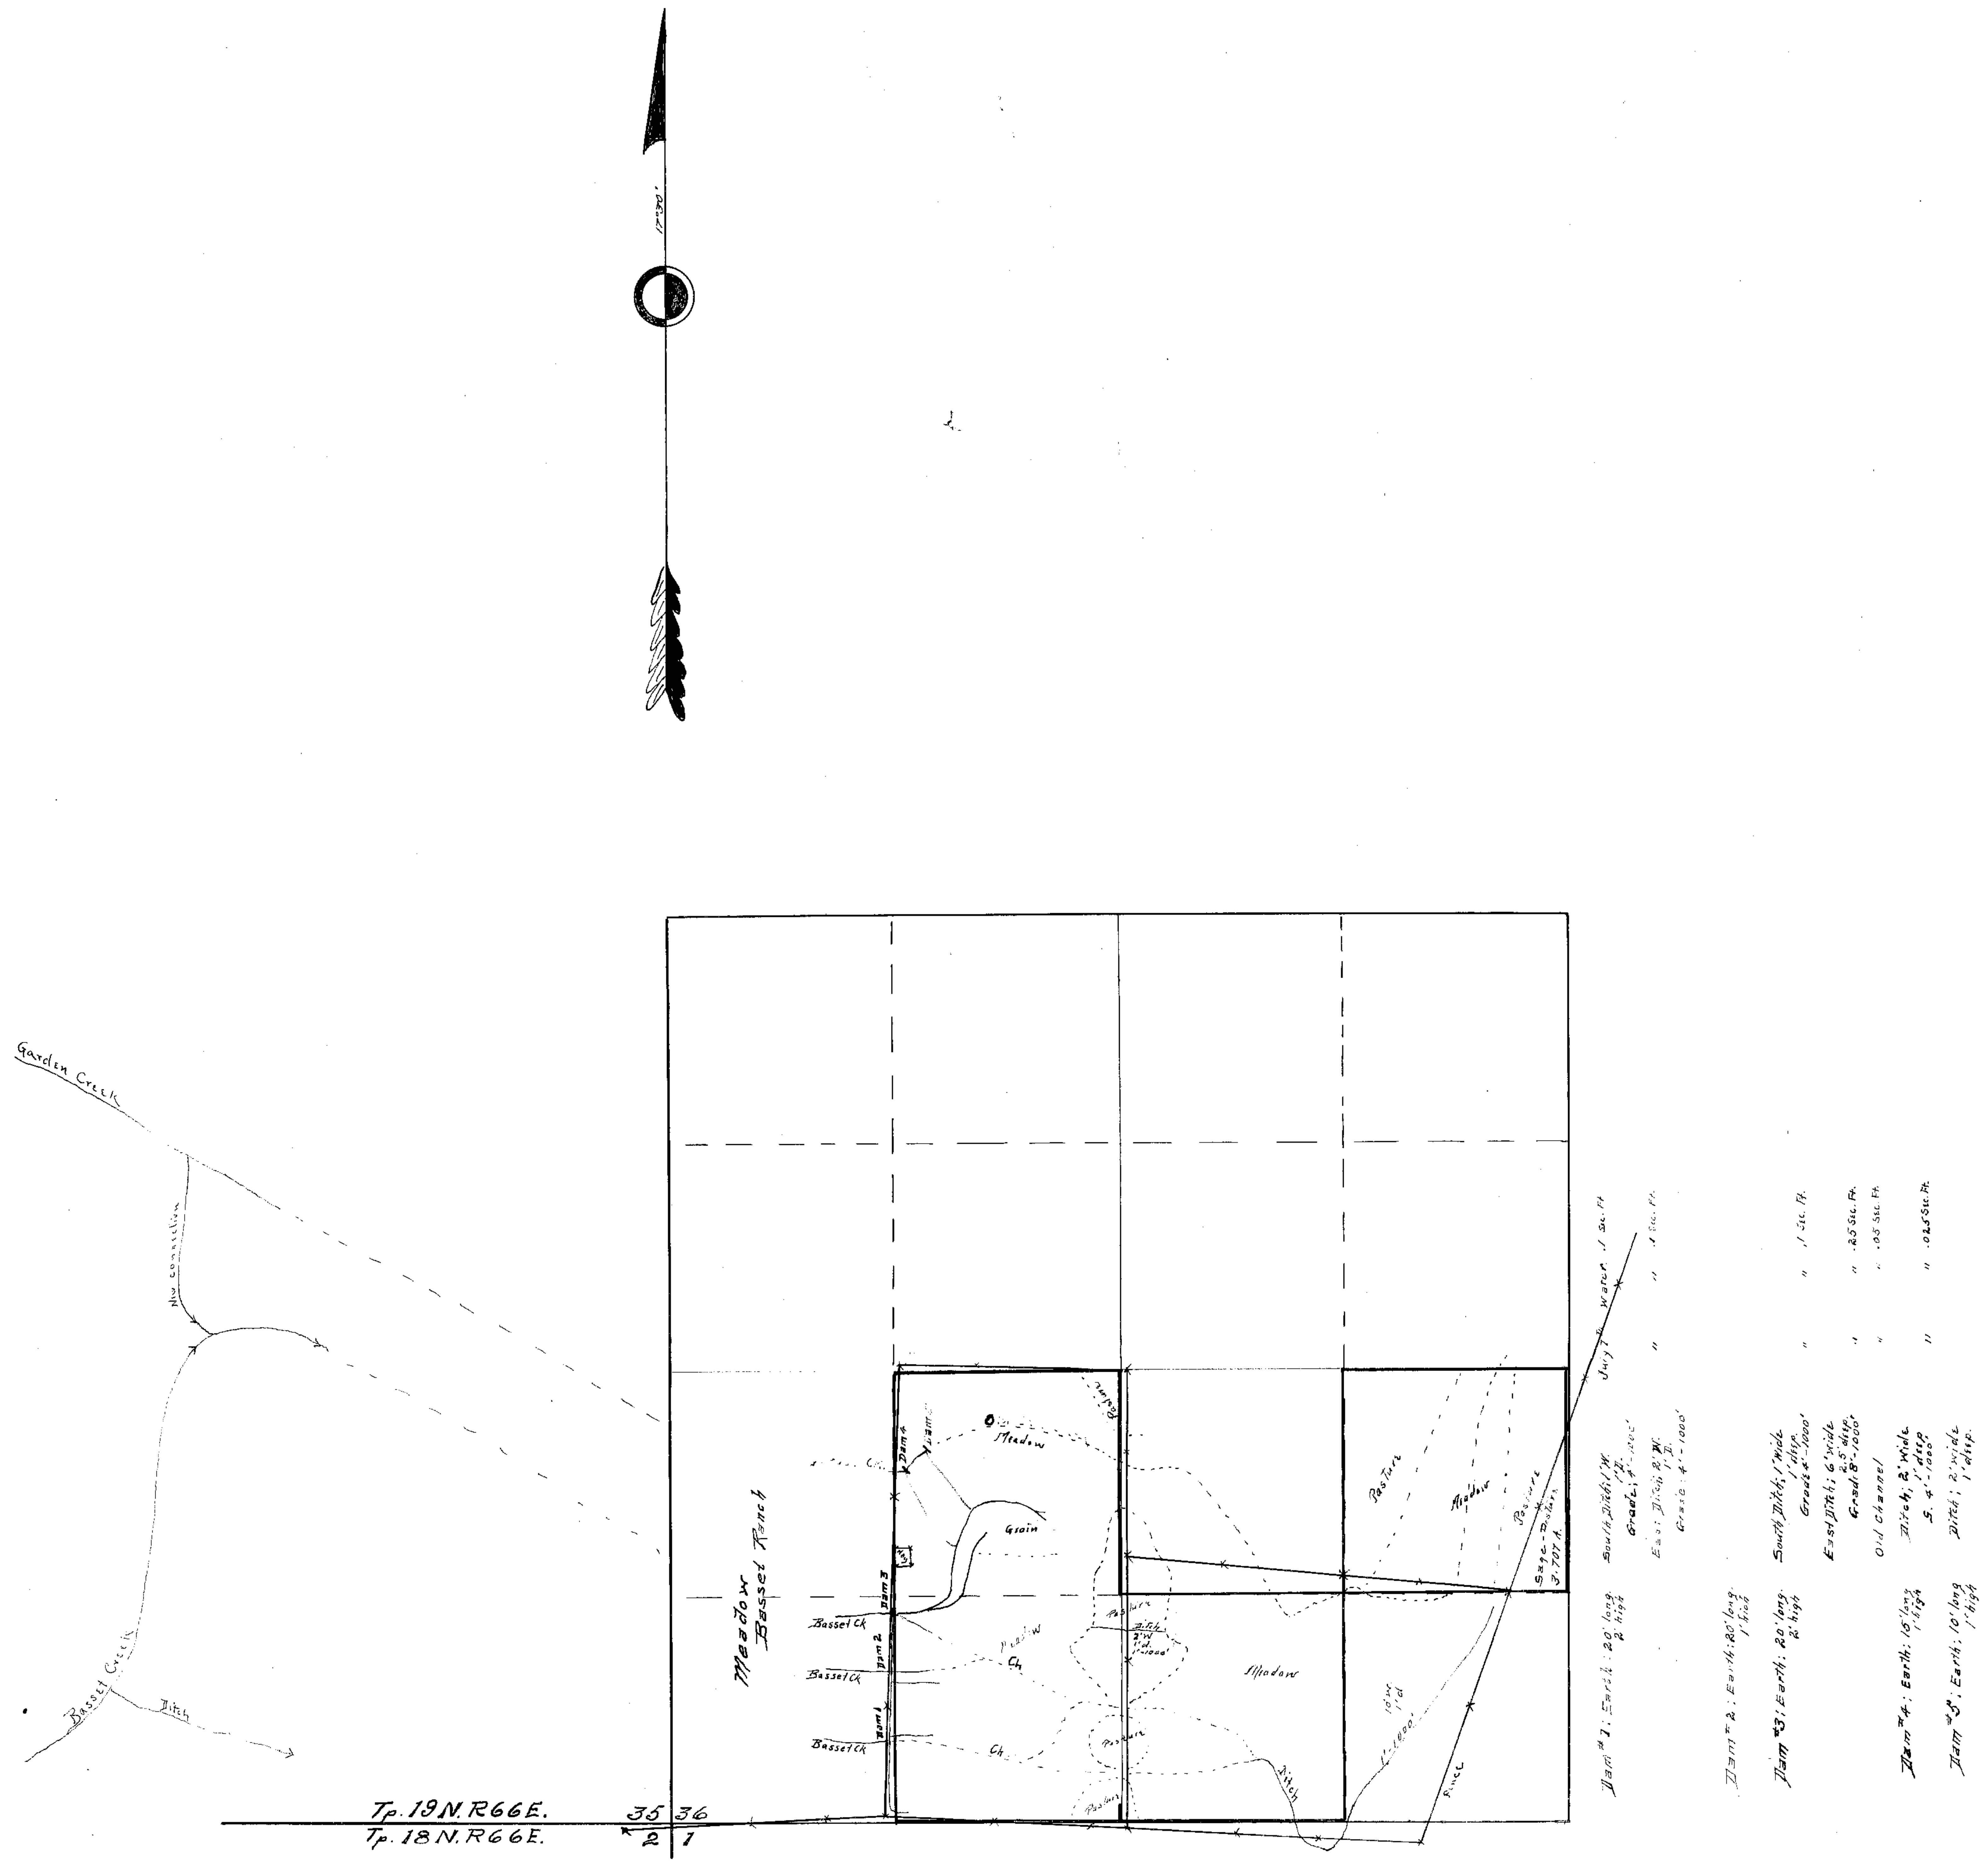

BASSET and GARDEN CREEKS

PROOF Nº

Patrick Keegan Taft Nevada

Scale 1 in. 600'

O. L. MANN, Civil Engineer
Ely Nevada

01467