| SECTION | SUBDIVISION | TOWNSHIP | RNGE | CULTIVATED ACREAGE | DESCRIPTION OF CULTURE | DATE OF FIRST CULTURE |
|---|---|---|---|---|---|---|
| 34 | NE-SE 1/4 | 21 N | 40 E. | | | |

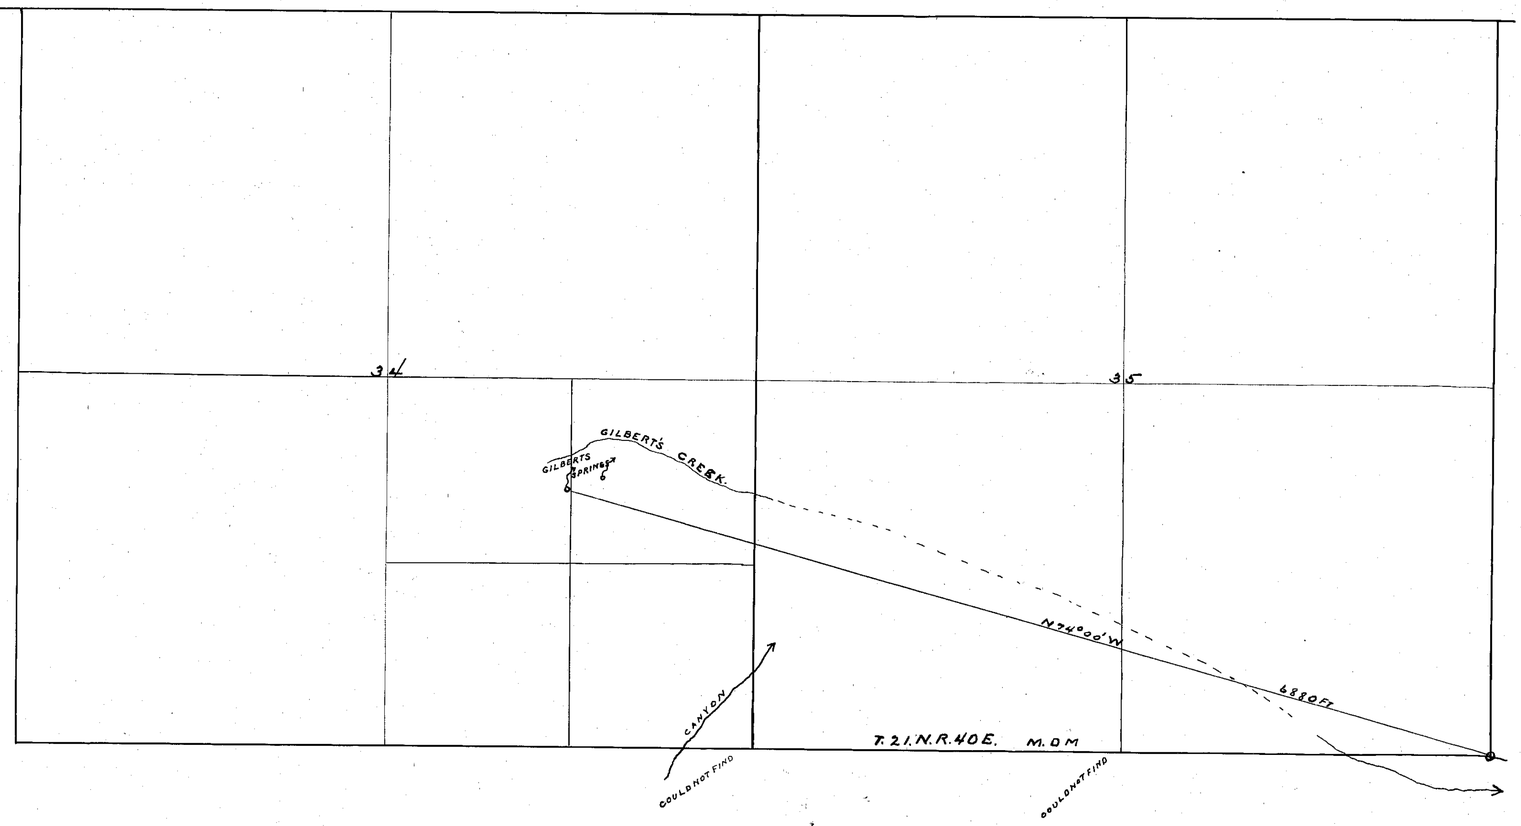


FILED
AUG 30 1916
STATE ENGINEER'S OFFICE

STATE OF NEVADA }ss
COUNTY OF LANDER }

J. H. TROLSON BEING FIRST DULY SWORN, DEPOSES AND SAYS THAT THE ABOVE MAP IS A TRUE AND ACCURATE PLAT OF THE LOCATION OF GILBERTS SPRINGS AS TAKEN FROM THE FIELD NOTES OF A SURVEY MADE BY ME (OR UNDER MY SUPERVISION AND DIRECTION) COMPLETED ON THE 28TH DAY OF AUGUST 1916.

THAT THE MAP AND SURVEY WERE MADE AT THE INSTANCE OF J. F. BYER OWNER OF SAID SPRINGS AND THAT IT TRUELY REPRESENTS THE LOCATION OF SAID SPRINGS

J. H. TROLSON
SURVEYOR

SUBSCRIBED AND SWORN TO BEFORE ME THIS 28th DAY OF AUGUST 1916

A. J. Maestretti
NOTARY PUBLIC IN AND FOR LANDER COUNTY
NEVADA

J. F. BYER OWNER

GILBERTS SPRINGS SOURCE

01468