Section	Sub-Division	Township	Range	Cultivated Acreage	Description of Culture	Date of First Culture
17	NE¼ of SW¼	19 N.	63 E.	5.77	Potatoes	
17	"	"	"	1.90	Alfalfa	
17	"	"	"	5.97	Wheat	
17	S½ of NE¼	"	"	50.00	Meadow	
17	E½ of SE¼	"	"	70.00	Meadow	
20	SW¼ of NE¼	"	"	16.49	Wheat	
20	"	"	"	3.10	Alfalfa	
20	"	"	"	0.40	Potatoes	
20	NE¼ of NE¼	"	"	38.00	Meadow	

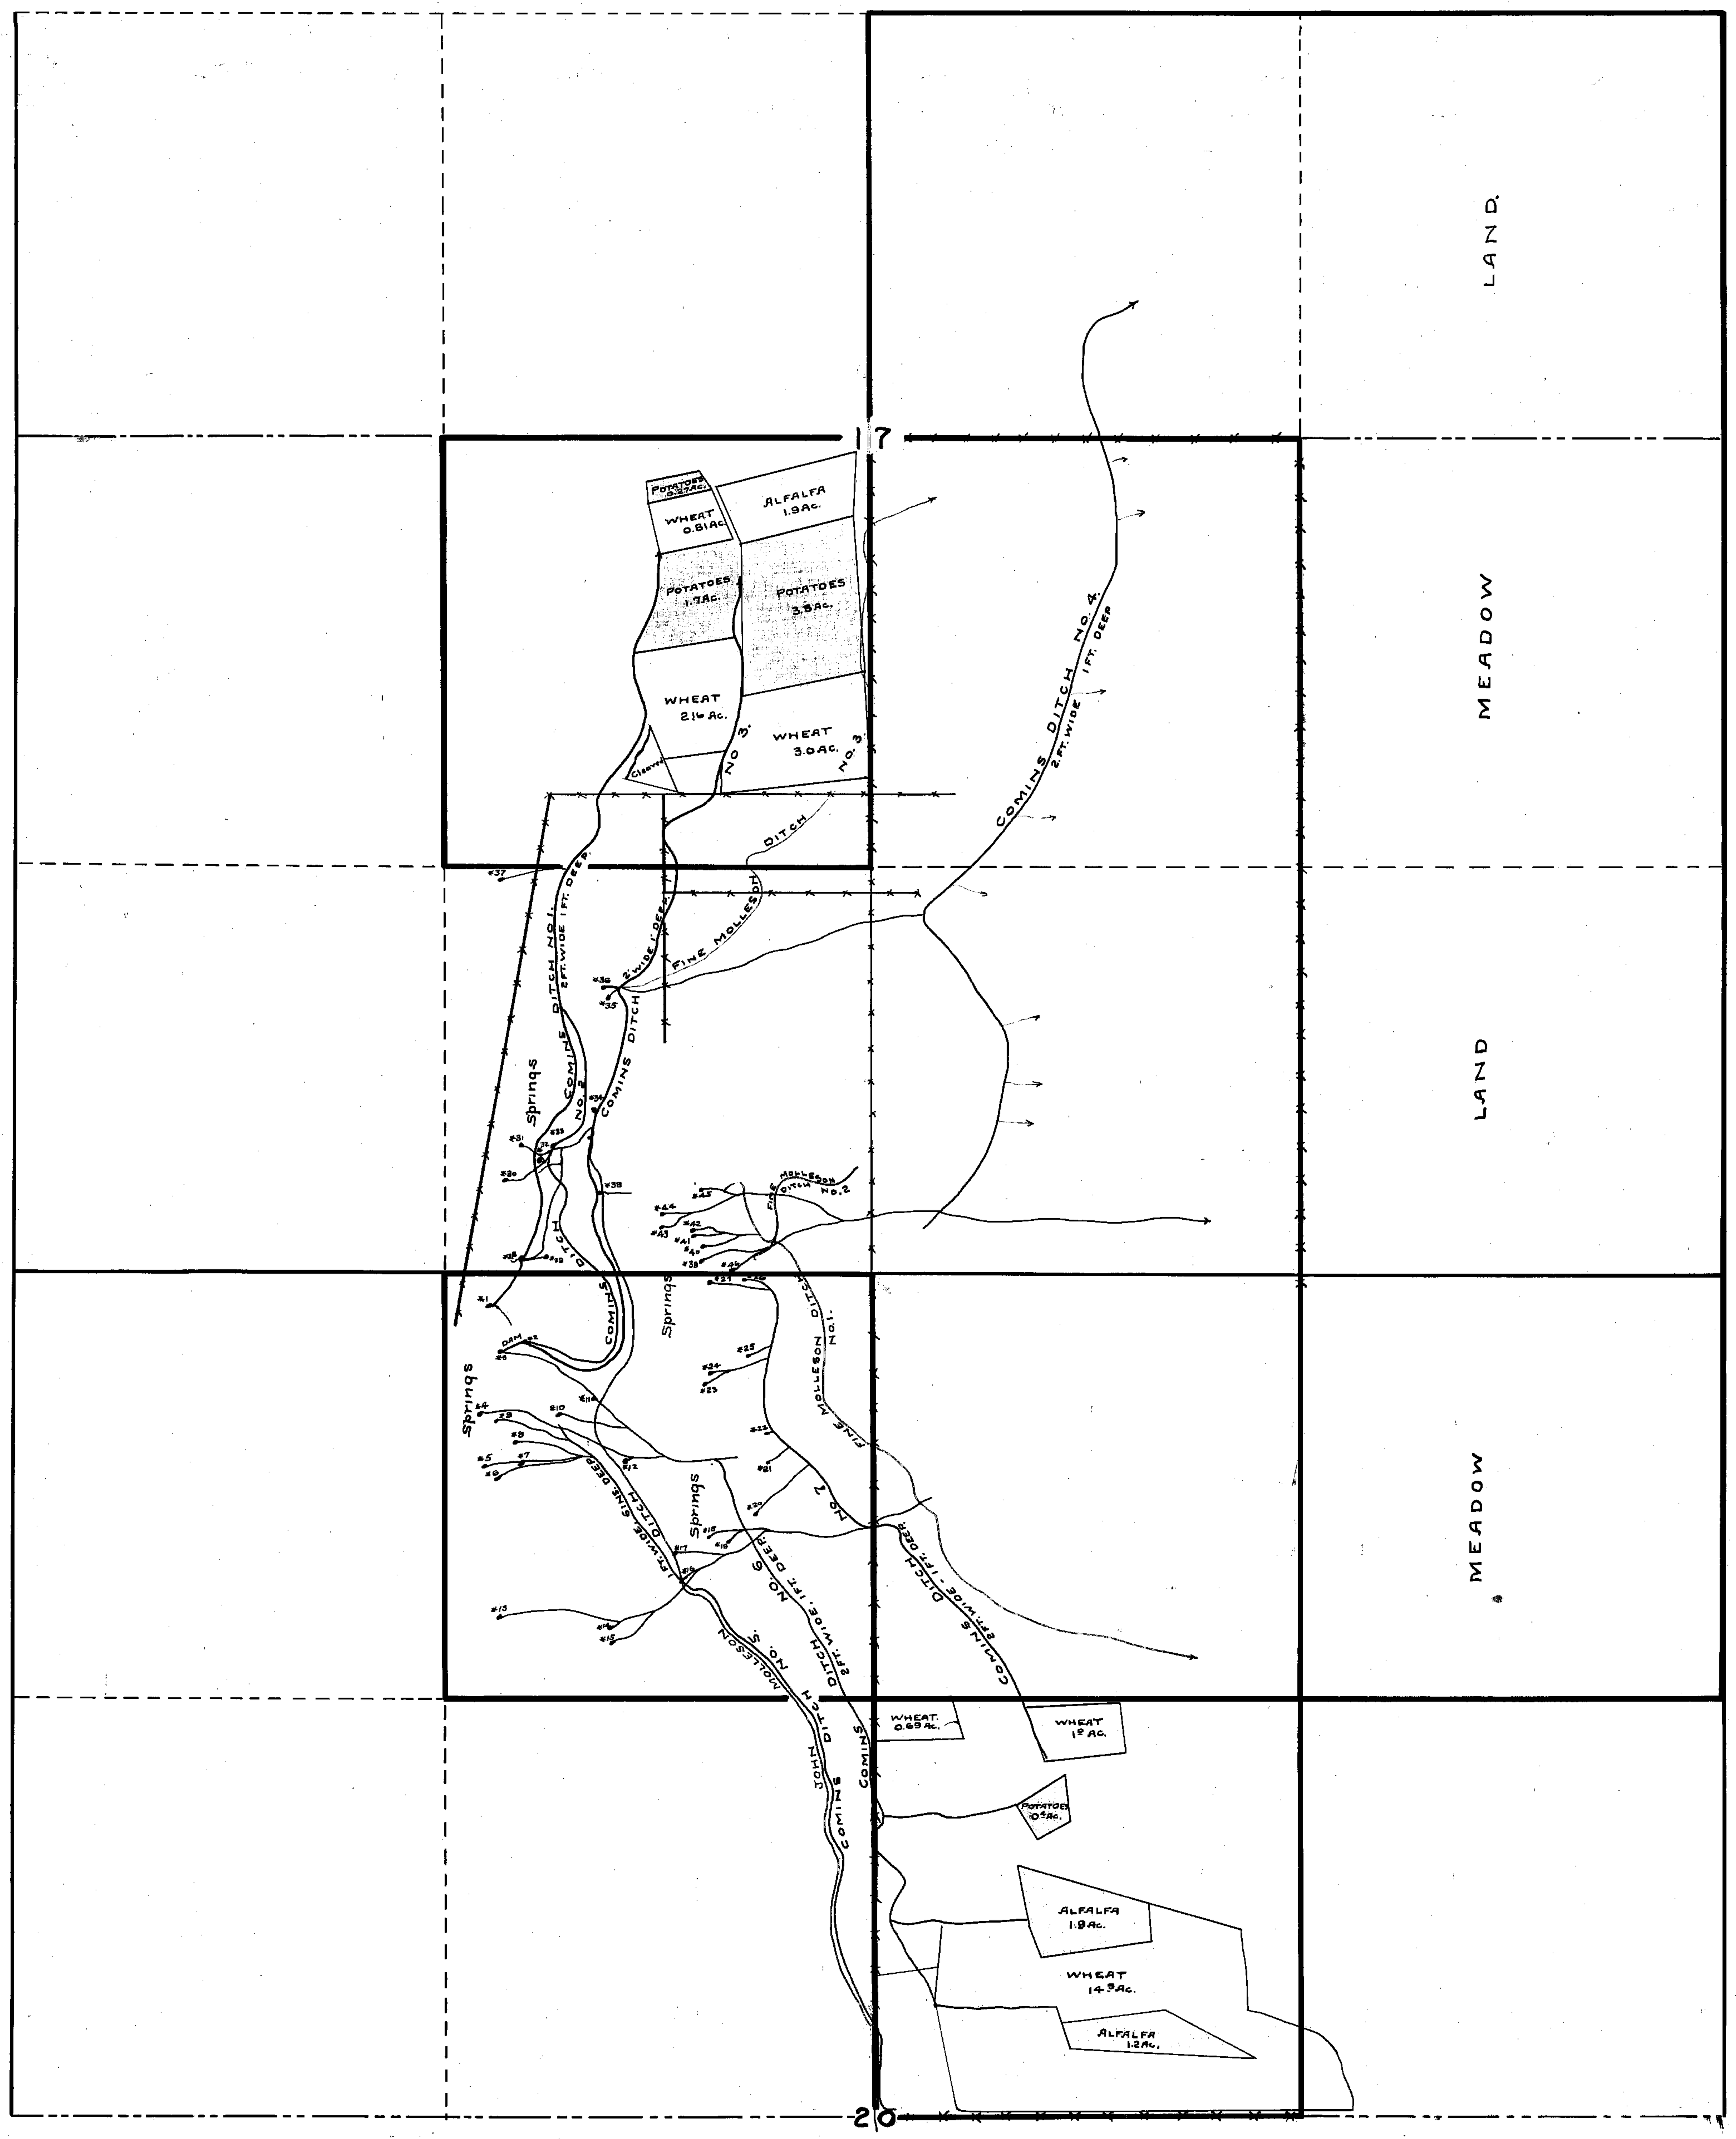

T. 19 N., R. 63 E., M. D. B. & M.

State of Nevada,
County of White Pine } S. S.

F. W. Millard, being first duly sworn, deposes and says that the above map is a true and accurate plat of the lands irrigated by H. A. Comins, as taken from the field notes of a survey made by me, completed on the 25th, day of October, 1916.

That the map and survey were made at the instance of H. A. Comins, owner of said lands, and that it truly represents the irrigated lands of said H. A. Comins.

F. W. Millard
Surveyor.

Subscribed and sworn to before me, this 8th day of November, 1916.

C. D. Fleming
Notary Public in & for White Pine County, Nevada.

MAP
SHOWING LANDS IRRIGATED FROM MOLLESON SPRINGS BY H. A. COMINS.

Scale 1 inch = 300 feet.

FILED
NOV 17 1916
STATE ENGINEER'S OFFICE

01470.