Section	Sub-division	Township	Range	cultivated acreage	description of Culture	Date of first Culture
16	NE 1/4 NE 1/4	5 S.	69 E	15	meadow.	
16	SW 1/4 NE 1/4	5 S.	69 E	15	meadow.	
16	SE 1/4 NE 1/4	5 S.	69 E.	30	meadow.	
16	NE 1/4 NE 1/4	"	"	14	Brush	
16	NW 1/4 NE 1/4	"	"	16.	"	
16	SW 1/4 NE 1/4	"	"	3.	"	
16	SE 1/4 NW 1/4	"	"	7	"	
16	SW 1/4 NE 1/4	"	"	15	"	
16	SE 1/4 NE 1/4	"	"	8	"	

Township 5 S. Range 69. E. M.D.B.&.M.

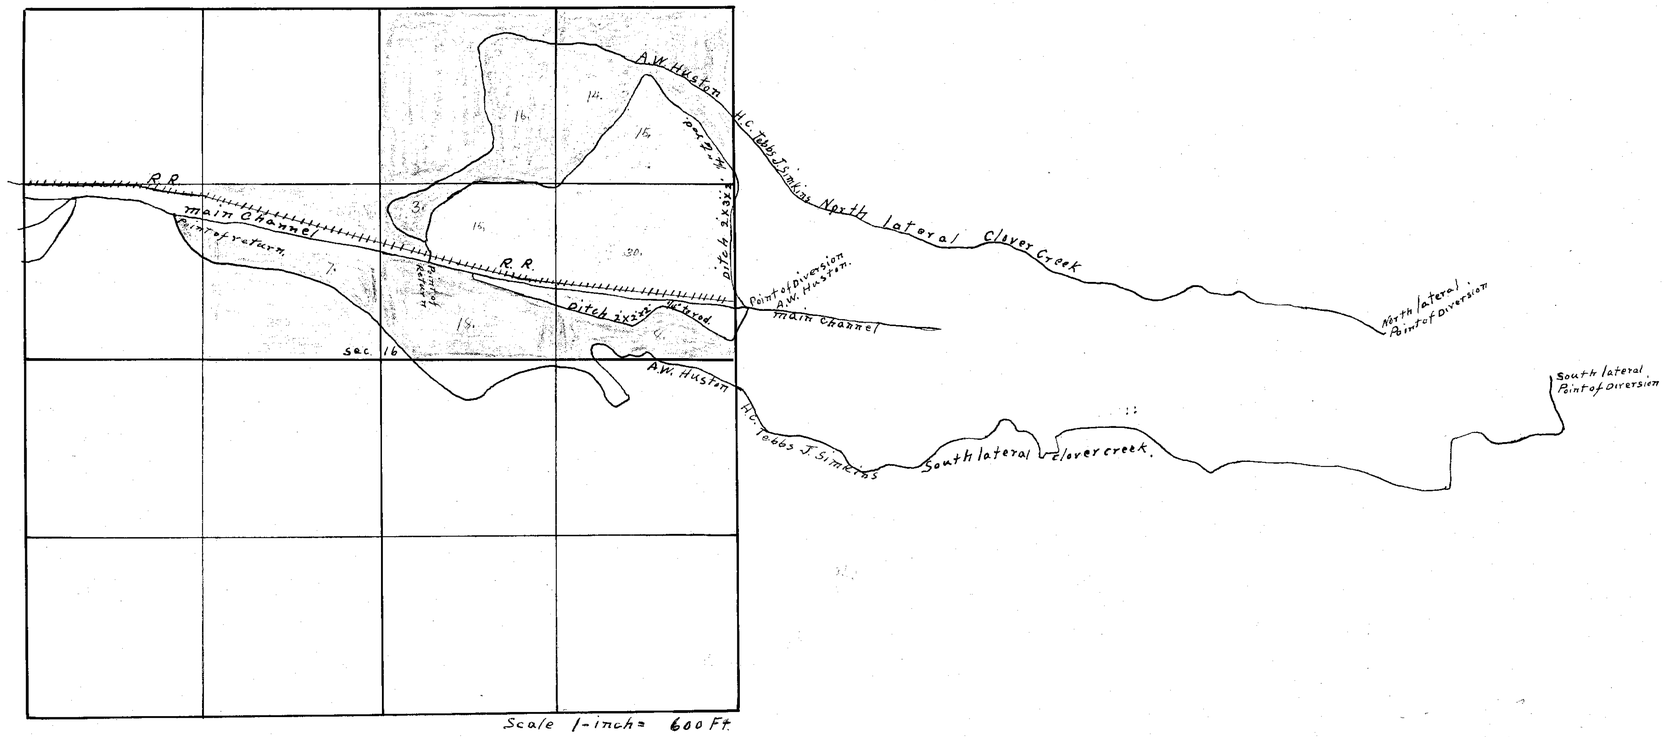

Scale 1-inch = 600 Ft.

State of Nevada, }
County of Lincoln } s.s.

I. W. F. Thorne, being first duly sworn, depose and say that the above map is a true and accurate plat of the lands, irrigated by A W. Huston as taken from the field notes of a survey made by me and completed on The 30th day of August 1916.
That the map and survey were made at the instance of A.W. Huston owner of said lands and that it truly represents the irrigated lands of said party.

W. F. Thorne. Surveyor

Subscribed and sworn to before me this 24 day of November 1916.

Frank Palmer
Notary Public, in and for Lincoln County, Nevada.

Notary Public
In and for the County of Lincoln
State of Nevada
My Commission Expires Feb. 10, 1917

FILED
DEC 4 1916
STATE ENGINEER'S OFFICE

A.W. Huston.

Clover Creek.

01472.