section	Sub-division	Township	Range	cultivated acreage	description of Culture	Date of first culture
14	S.E. 1/4 of N.E. 1/4	5.S.	69.E.	18	Meadow.	
14	S.W. 1/4 N.E. 1/4	5.S.	69.E.	16	Meadow.	
14	S.E. 1/4 N.W. 1/4	5.S.	69E	1	Meadow.	
14	S.W. 1/4 N.W. 1/4	5.S.	69E	16	Meadow.	
14	S.W. 1/4 N.W. 1/4	5.S.	69E	1/4	Garden.	
15	S.E. 1/4 N.E. 1/4	5.S.	69E	1/4	Garden	
15	S.E. 1/4 N.E. 1/4	5.S.	69E.	5 1/2	Meadow.	
14	S.W. 1/4 N.W. 1/4	5.S.	69E	1 1/4	Garden	
14	N.W. 1/4 S.W. 1/4	5.S.	69E	1.	Garden	
14	S.E. 1/4 N.E. 1/4	5.S.	69E	1	Brush	
14	S.W. 1/4 N.E. 1/4	5.S.	69E	1	Brush.	

Township 5.S. Range 69.E. M.D.B.&.M.

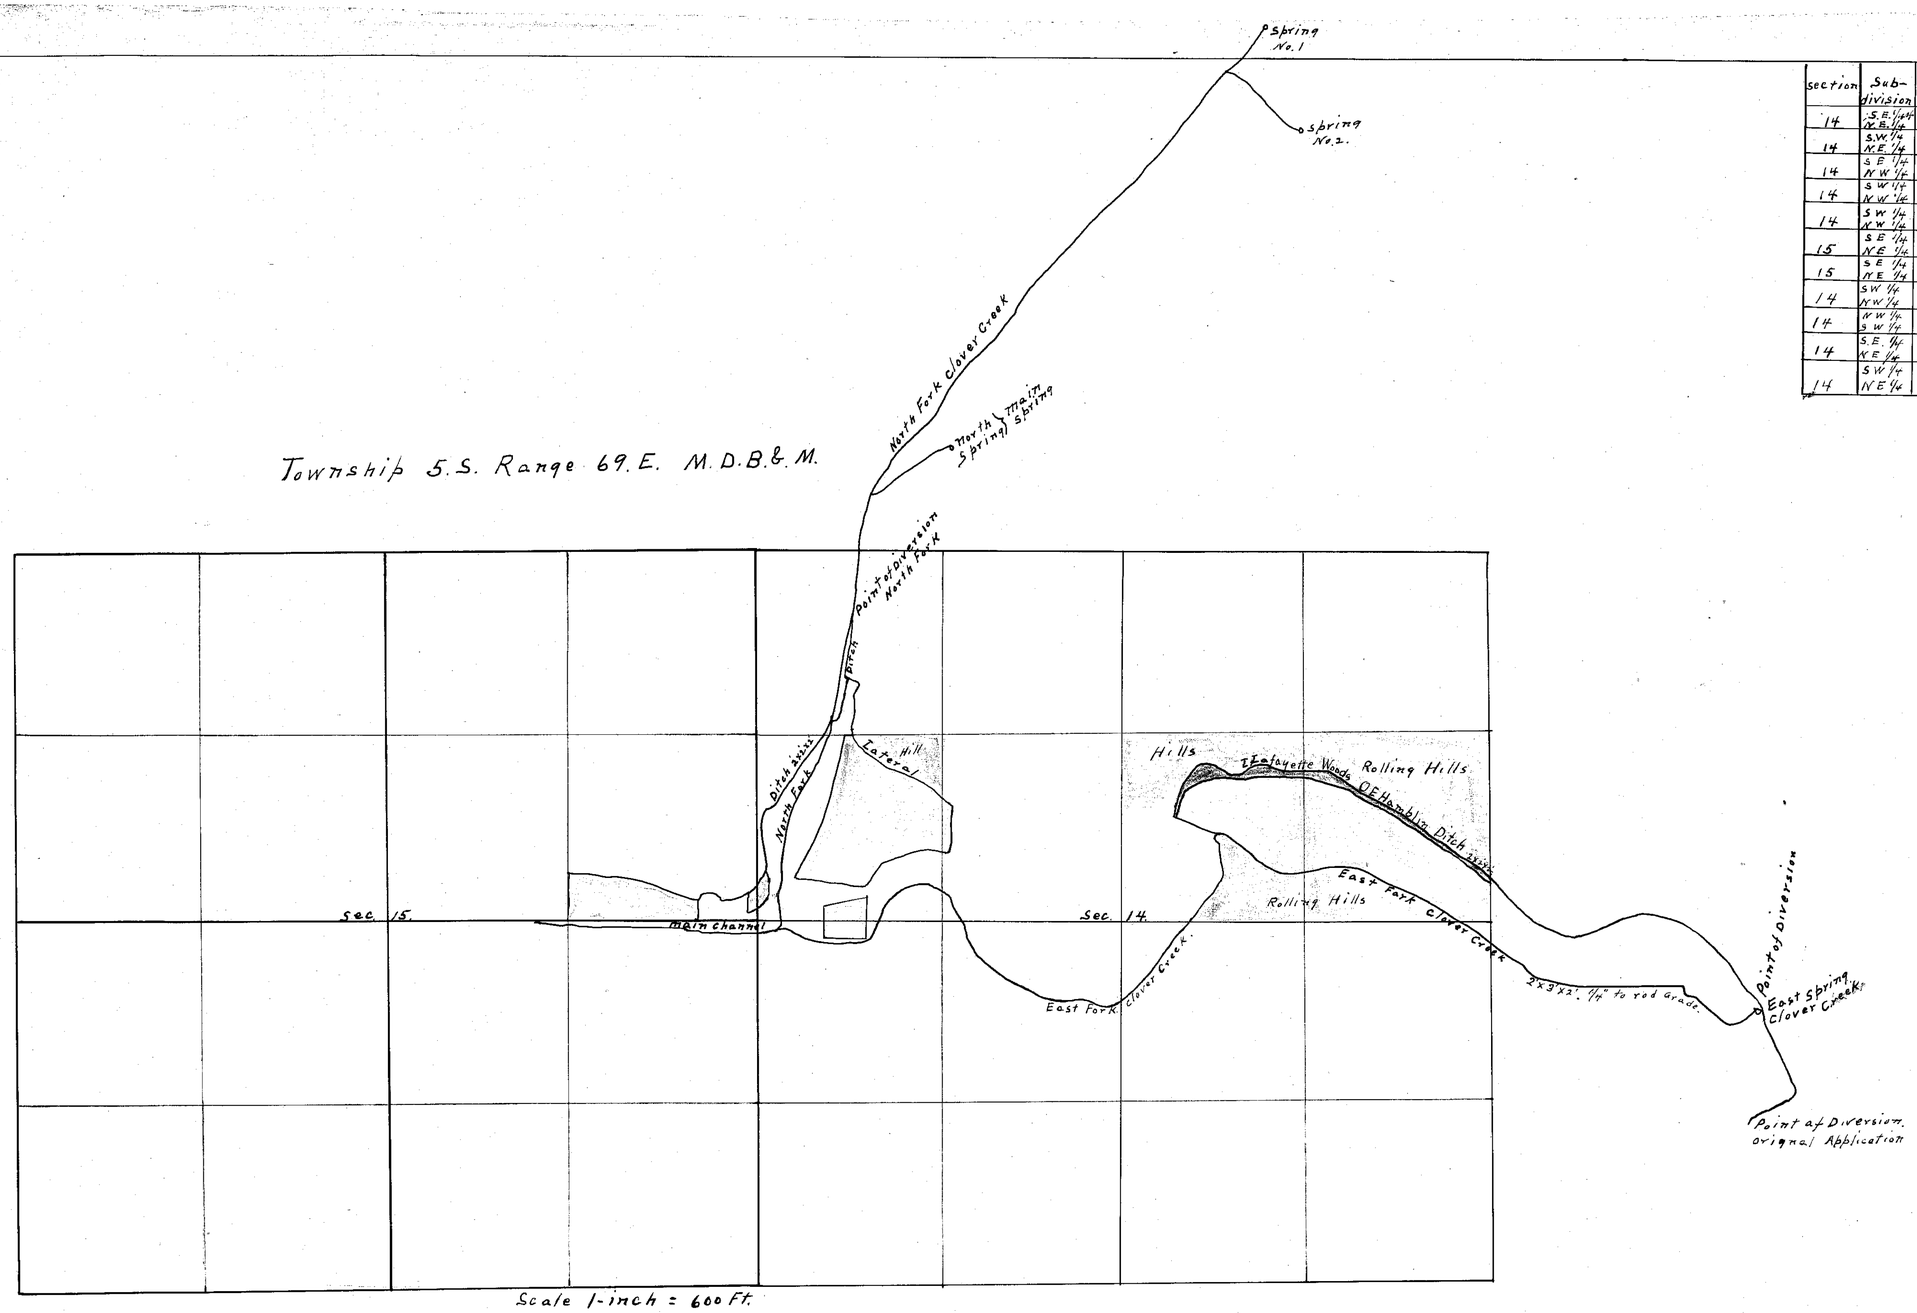

Scale 1-inch = 600 Ft.

State of Nevada,
County of Lincoln } ss.

I W. F. Thorne, being first duly sworn, depose and say that the above map is a true and accurate plat of the lands irrigated by I. Layfette Woods, I.C. Woods as taken from the field notes of a survey made by me and completed on the 28th day of August 1916.
That the map and survey were made at the instance of I.L. & I.C. Woods owners of said lands, and that it truly represents the irrigated lands of said parties.

W. F. Thorne. Surveyor.

Subscribed and sworn to before me
this 24 day of November 1916
Frank Palmer
Notary Public, in and for Lincoln County, Nevada.

Notary Public
In and for the County of Lincoln
State of Nevada
My Commission Expires Feb. 18, 1919

FILED
DEC 1 - 1916
STATE ENGINEER'S OFFICE

I. Layfette Woods. I.C. Woods

North & East Fork Clover Creek.

01476