Section	Subdivision	Township	Range	Cultivated Acreage	Description of Culture	Date of First Culture
5	NW¼SE¼	32 N.	40 E.	4.2	Meadow	1890
5	SW¼NE¼	"	"	18.00	Pasture	1890
5	NW¼NE¼	"	"	20.60	"	1892
5	NE¼NE¼	"	"	3.48	"	1892
5	"	"	"	4.00	Alfalfa	1895
5	"	"	"	1.10	Garden	1903
32	SW¼SE¼	33 N	"	4.22	Pasture	1895
32	SE¼SE¼	"	"	10.17	"	1895
32	"	"	"	9.3	Alfalfa	1908
32	"	"	"	2.31	Grain	1915
32	"	"	"	8.68	"	1916
32	NE¼SE¼	"	"	2.50	Pasture	1900
32	"	"	"	4.60	Alfalfa	1905
32	"	"	"	16.33	Grain	1909
32	SE¼NE¼	"	"	6.38	"	1912
33	NW¼SW¼	"	"	0.71	"	1912
33	SW¼NW¼	"	"	0.12	"	1912

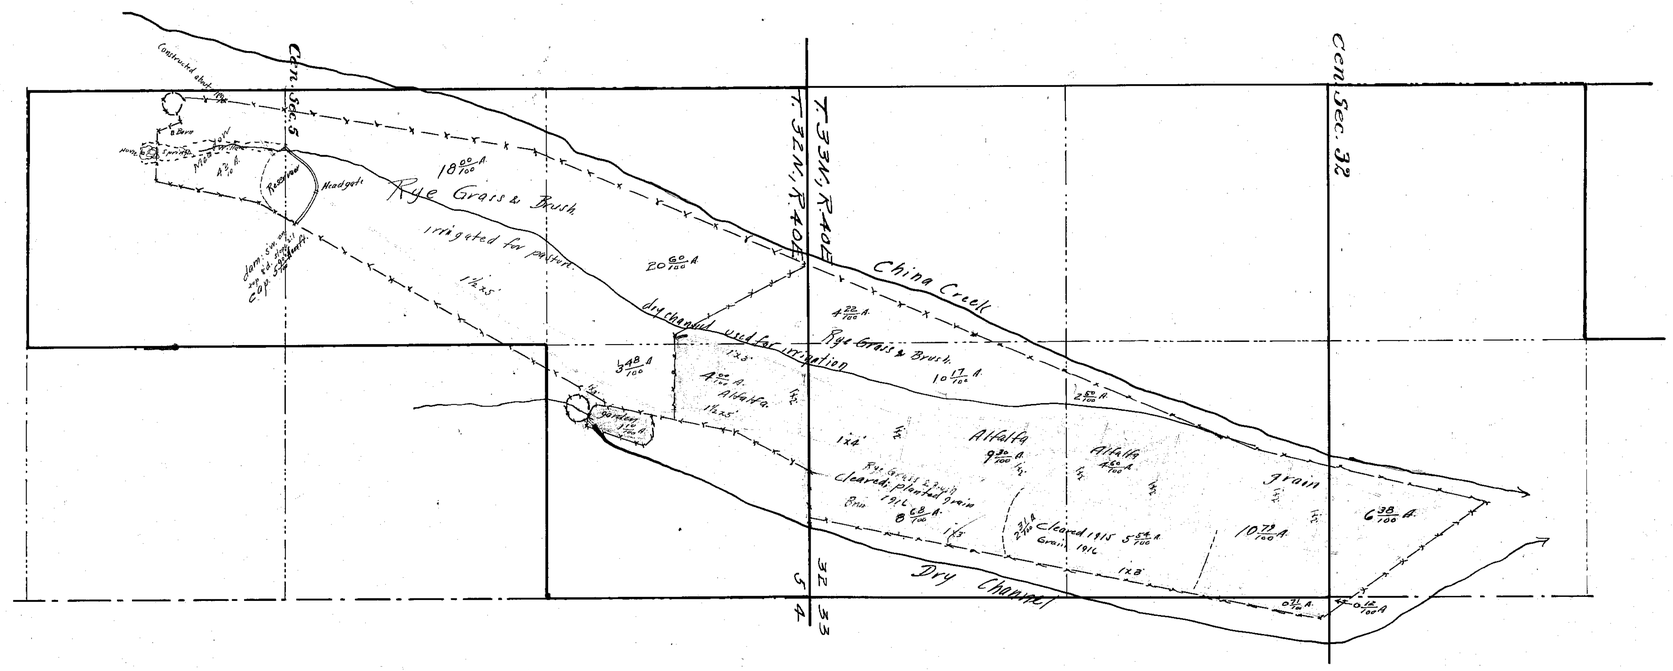

State of Nevada }
County of Humboldt } ss

I, Horace H. Skelton, being first duly sworn, depose and say that the above map is a true and accurate plat of the lands irrigated by The Thos. Nelson Co., as taken from the field notes of a survey made by me, completed on the 7th day of January, 1916.

That the map and survey were made at the instance of J. Sheehan owner of The Thos. Nelson Co., owner of said lands, and that it truly represents the irrigated lands of said The Thos. Nelson Co.

Horace H. Skelton
Civil Engineer

Subscribed and sworn to before me this 16th day of December, 1916

T. A. Brandon
Notary Public in and for Humboldt Co., NEVADA.

FILED
JAN -3 1917

MAP
OF
PROOF OF APPROPIATION
OF THE
THOS. NELSON CO.
FROM
PUMPERNICKEL SPRINGS
HUMBOLDT CO. NEVADA
DEC: 1916 SCALE 1" = 400'

01491