Section	Subdivision	Township	Range	Cultivated Acreage	Description of culture	Date of first culture
2	SW¼SW¼	27N.	38E.	20.96	Meadow	
"	SE¼SW¼	"	"	29.65	"	
"	NW¼SW¼	"	"	1.10	"	
"	NE¼SW¼	"	"	32.55	"	
"	NW¼SE¼	"	"	5.91	"	
"	SE¼NW¼	"	"	29.40	"	
"	SW¼NE¼	"	"	26.08	"	
10	SE¼SE¼	"	"	34.00	"	
"	" "	"	"	1.23	Garden & Orchard	
"	SW¼SE¼	"	"	0.55	Meadow	
"	" "	"	"	2.73	Orchard	
"	NE¼SE¼	"	"	16.73	Meadow	
"	" "	"	"	1.50	Garden	
"	SE¼NE¼	"	"	0.40	Meadow	
11	SW¼SW¼	"	"	10.26	"	
"	NW¼SW¼	"	"	16.51	"	
"	SW¼NW¼	"	"	21.26	"	
"	SE¼NW¼	"	"	1.51	"	
"	NW¼NW¼	"	"	33.73	"	
"	NE¼NW¼	"	"	15.46	"	
14	SW¼NW¼	"	"	1.00	"	
"	NW¼NW¼	"	"	3.56	"	
15	NE¼NE¼	"	"	33.80	"	
"	" "	"	"	6.20	Alfalfa	
"	NW¼NE¼	"	"	8.07	Meadow	
"	" "	"	"	6.04	Alfalfa	
"	SW¼NE¼	"	"	22.17	"	
"	SE¼NE¼	"	"	15.25	"	
"	" "	"	"	8.45	Meadow	

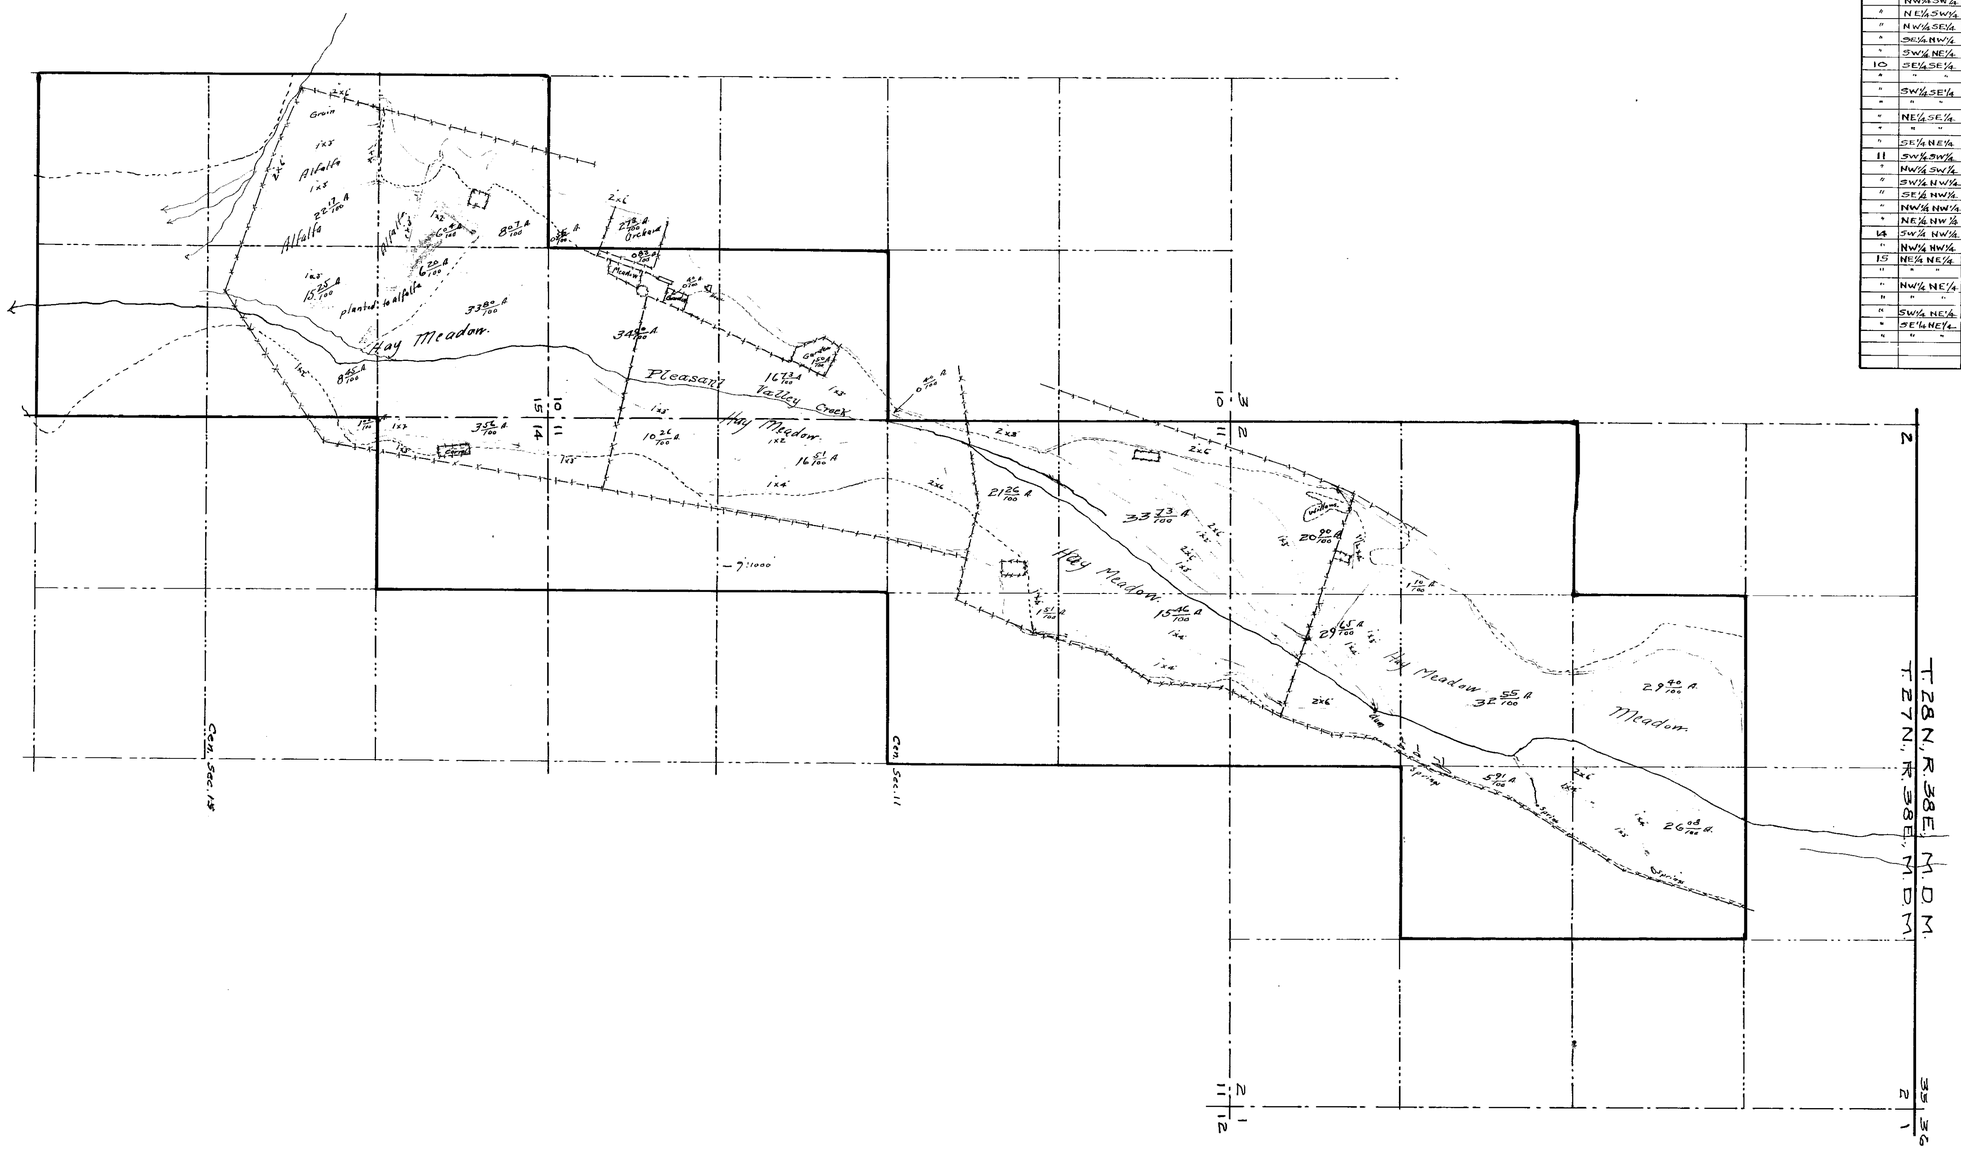

State of Nevada }
County of Humboldt } ss

I, Horace H. Sheldon, being first duly sworn, depose and say that the above map is a true and accurate plot of the lands irrigated by Cooper & Uniacke, as taken from the field notes of a survey made by me, completed on the 19th day of November, 1916.

That the map and survey were made at the instance of Cooper & Uniacke owners of said lands, and that it truly represents the irrigated lands of said Cooper & Uniacke

Horace H. Sheldon, C.E.

Subscribed and sworn to before me, this 30th day of December, 1916

L. G. Wilson
Notary Public in and for Humboldt County, Nevada.

MAP
OF
PROOF OF APPROPIATION
OF
COOPER AND UNIACKE
FROM
PLEASANT VALLEY CREEK
HUMBOLDT COUNTY, NEVADA
DEC. 1916 SCALE 1 IN. = 600 FT.

01492