| Section | Subdivision | Township | Range | Cultivated acreage | Description of culture | Date of first culture |
|---|---|---|---|---|---|---|
| 11 | SE¼ SE¼ | 28N. | 38E. | 12.50 | Meadow | |
| 11 | SW¼ SE¼ | " | " | 35.40 | " | |
| 14 | NE¼ NE¼ | " | " | 21.90 | " | |
| " | NW¼ NE¼ | " | " | 40.00 | " | |
| " | SE¼ NE¼ | " | " | 18.64 | " | |
| " | SW¼ NE¼ | " | " | 40.00 | " | |
| " | NE¼ SE¼ | " | " | 21.40 | " | |
| " | NW¼ SE¼ | " | " | 39.20 | " | |
| " | SE¼ SE¼ | " | " | 8.76 | " | |
| " | " " | " | " | 23.48 | Pasture | |
| " | SW¼ SE¼ | " | " | 24.82 | " | |
| " | " " | " | " | 11.18 | Meadow | |
| 23 | NE¼ NE¼ | " | " | 31.21 | Pasture | |
| 23 | NW¼ NE¼ | " | " | 18.60 | " | |
| | | | | 347.09 | | |

T. 28 N., R. 38E., M. D. M.

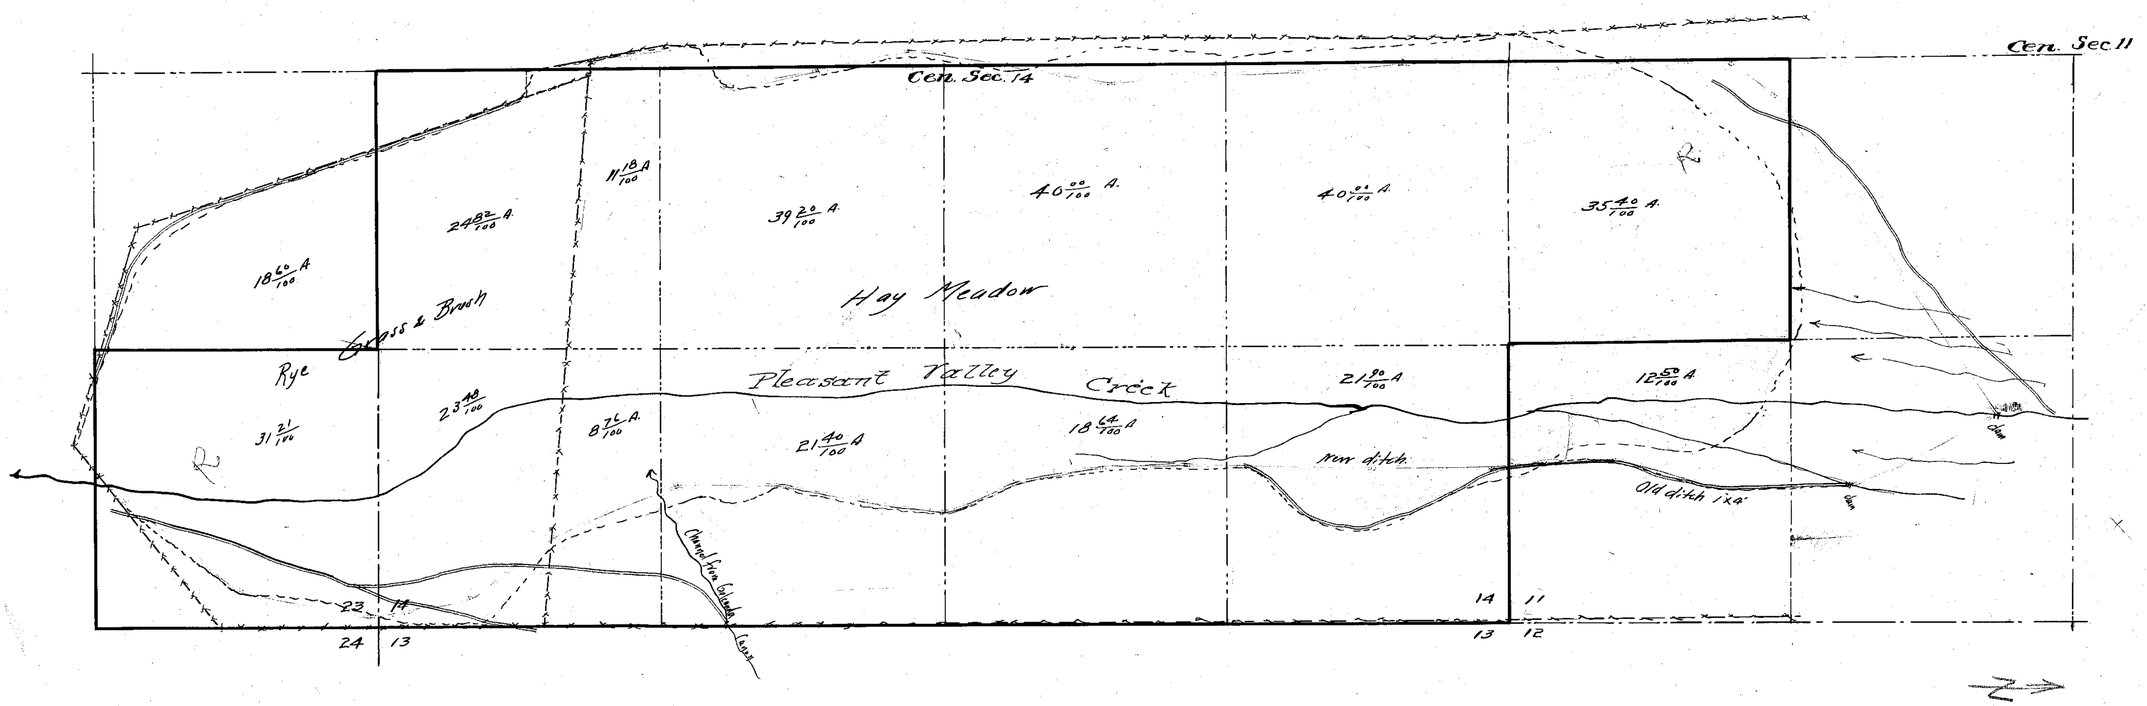


State of Nevada }
County of Humboldt } ss

I, Horace H. Sheldon, being first duly sworn, depose and say that the above map is a true and accurate plat of the lands irrigated by Cooper & Uniacke, as taken from the field notes of a survey made by me, completed on the 22nd day of October, 1916.

That the map and survey were made at the instance of Cooper and Uniacke, owners of said lands and that it truly represents the irrigated lands of said Cooper & Uniacke.

Horace H. Sheldon, C. E.

Subscribed and sworn to before me, this 30th day of December, 1916

L. G. Wilson

Notary Public in and for Humboldt County, Nevada.

FILED
JAN -3 1917
STATE ENGINEER'S OFFICE

MAP
OF
PROOF OF APPROPIATION
OF
COOPER AND UNIACKE
FROM
PLEASANT VALLEY CREEK
HUMBOLDT COUNTY NEVADA
DEC 1916 SCALE 1 IN = 400 FT.

01493