Section	Subdivision	Town	Range	Cultivated Acreage	Description of Culture	Date of first Culture
5	SW¼ SE¼	29 N.	38 E	2.00	Orchard	
7	NW¼ SE¼	"	"	9.05	Meadow	
7	SW¼ NE¼	"	"	4.40	"	
7	SE¼ NE¼	"	"	1.85	"	
7	" "	"	"	3.62	Alfalfa	
7	NE¼ SE¼	"	"	0.68	Meadow	
8	NW¼ NW¼	"	"	1.70	Alfalfa	
8	SW¼ NW¼	"	"	4.80	"	
8	NE¼ NW¼	"	"	2.70	Meadow	
8	" "	"	"	1.00	Alfalfa	
8	NW¼ NE¼	"	"	6.25	"	
8	NE¼ NE¼	"	"	1.62	"	
8	" "	"	"	2.46	Meadow	
9	NW¼ NW¼	"	"	4.13	"	
9	NE¼ NW¼	"	"	0.50	"	
9	SE¼ NW¼	"	"	2.11	"	
9	SW¼ NE¼	"	"	2.50	"	

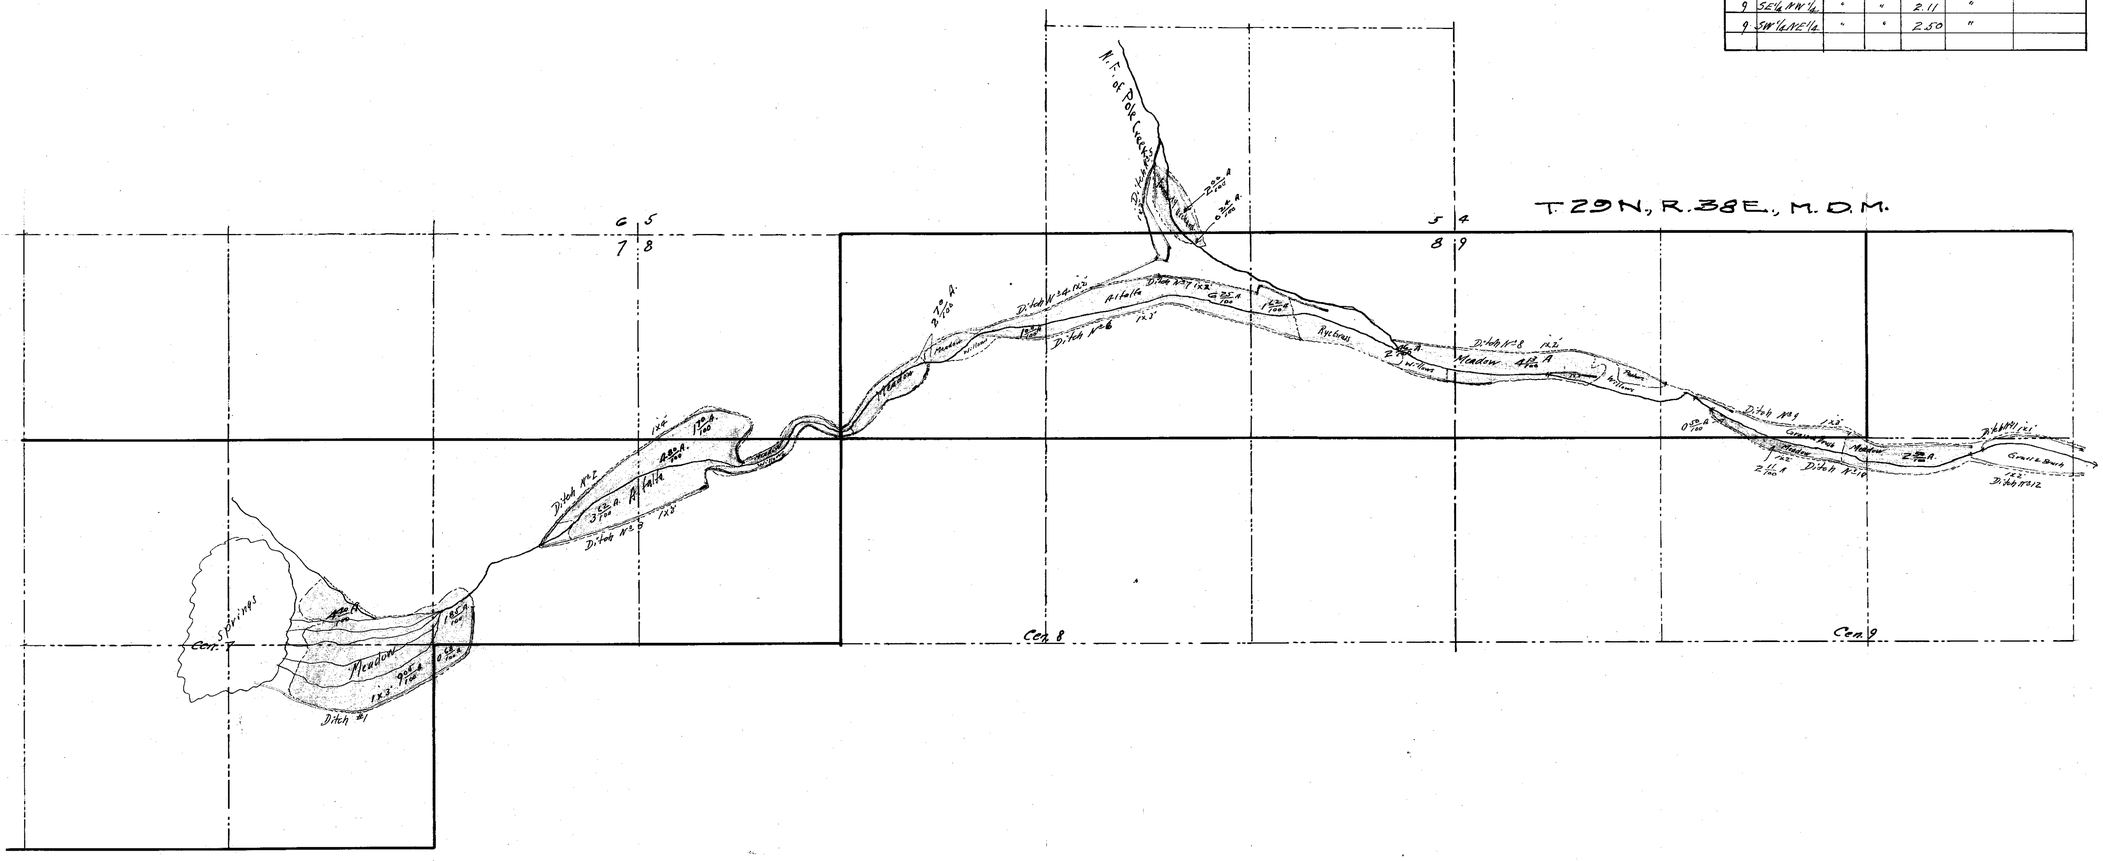

State of Nevada }
County of Humboldt } ss

I, Horace H. Sheldon, being first duly sworn, depose and say that the above map is a true and accurate plat of the lands irrigated by Cooper and Uniacke, as taken from the field notes of a survey made by me completed on the 12th day of November, 1916.

That the map and survey were made at the instance of Cooper and Uniacke, owners of said lands and that it truly represents the irrigated lands of said Cooper and Uniacke.

Horace H. Sheldon C. E.

Subscribed and sworn to before me, this 30th day of December, 1916

L. G. Wilson

Notary Public in and for Humboldt County Nevada.

FILED
JAN - 9 1917
STATE ENGINEER'S OFFICE

(S) MAP
OF
PROOF OF APPROPIATION
OF
COOPER AND UNIACKE
FROM
POLECAT CREEK
HUMBOLDT COUNTY NEVADA
DEC 1916 SCALE 1 IN = 500 FT

01494