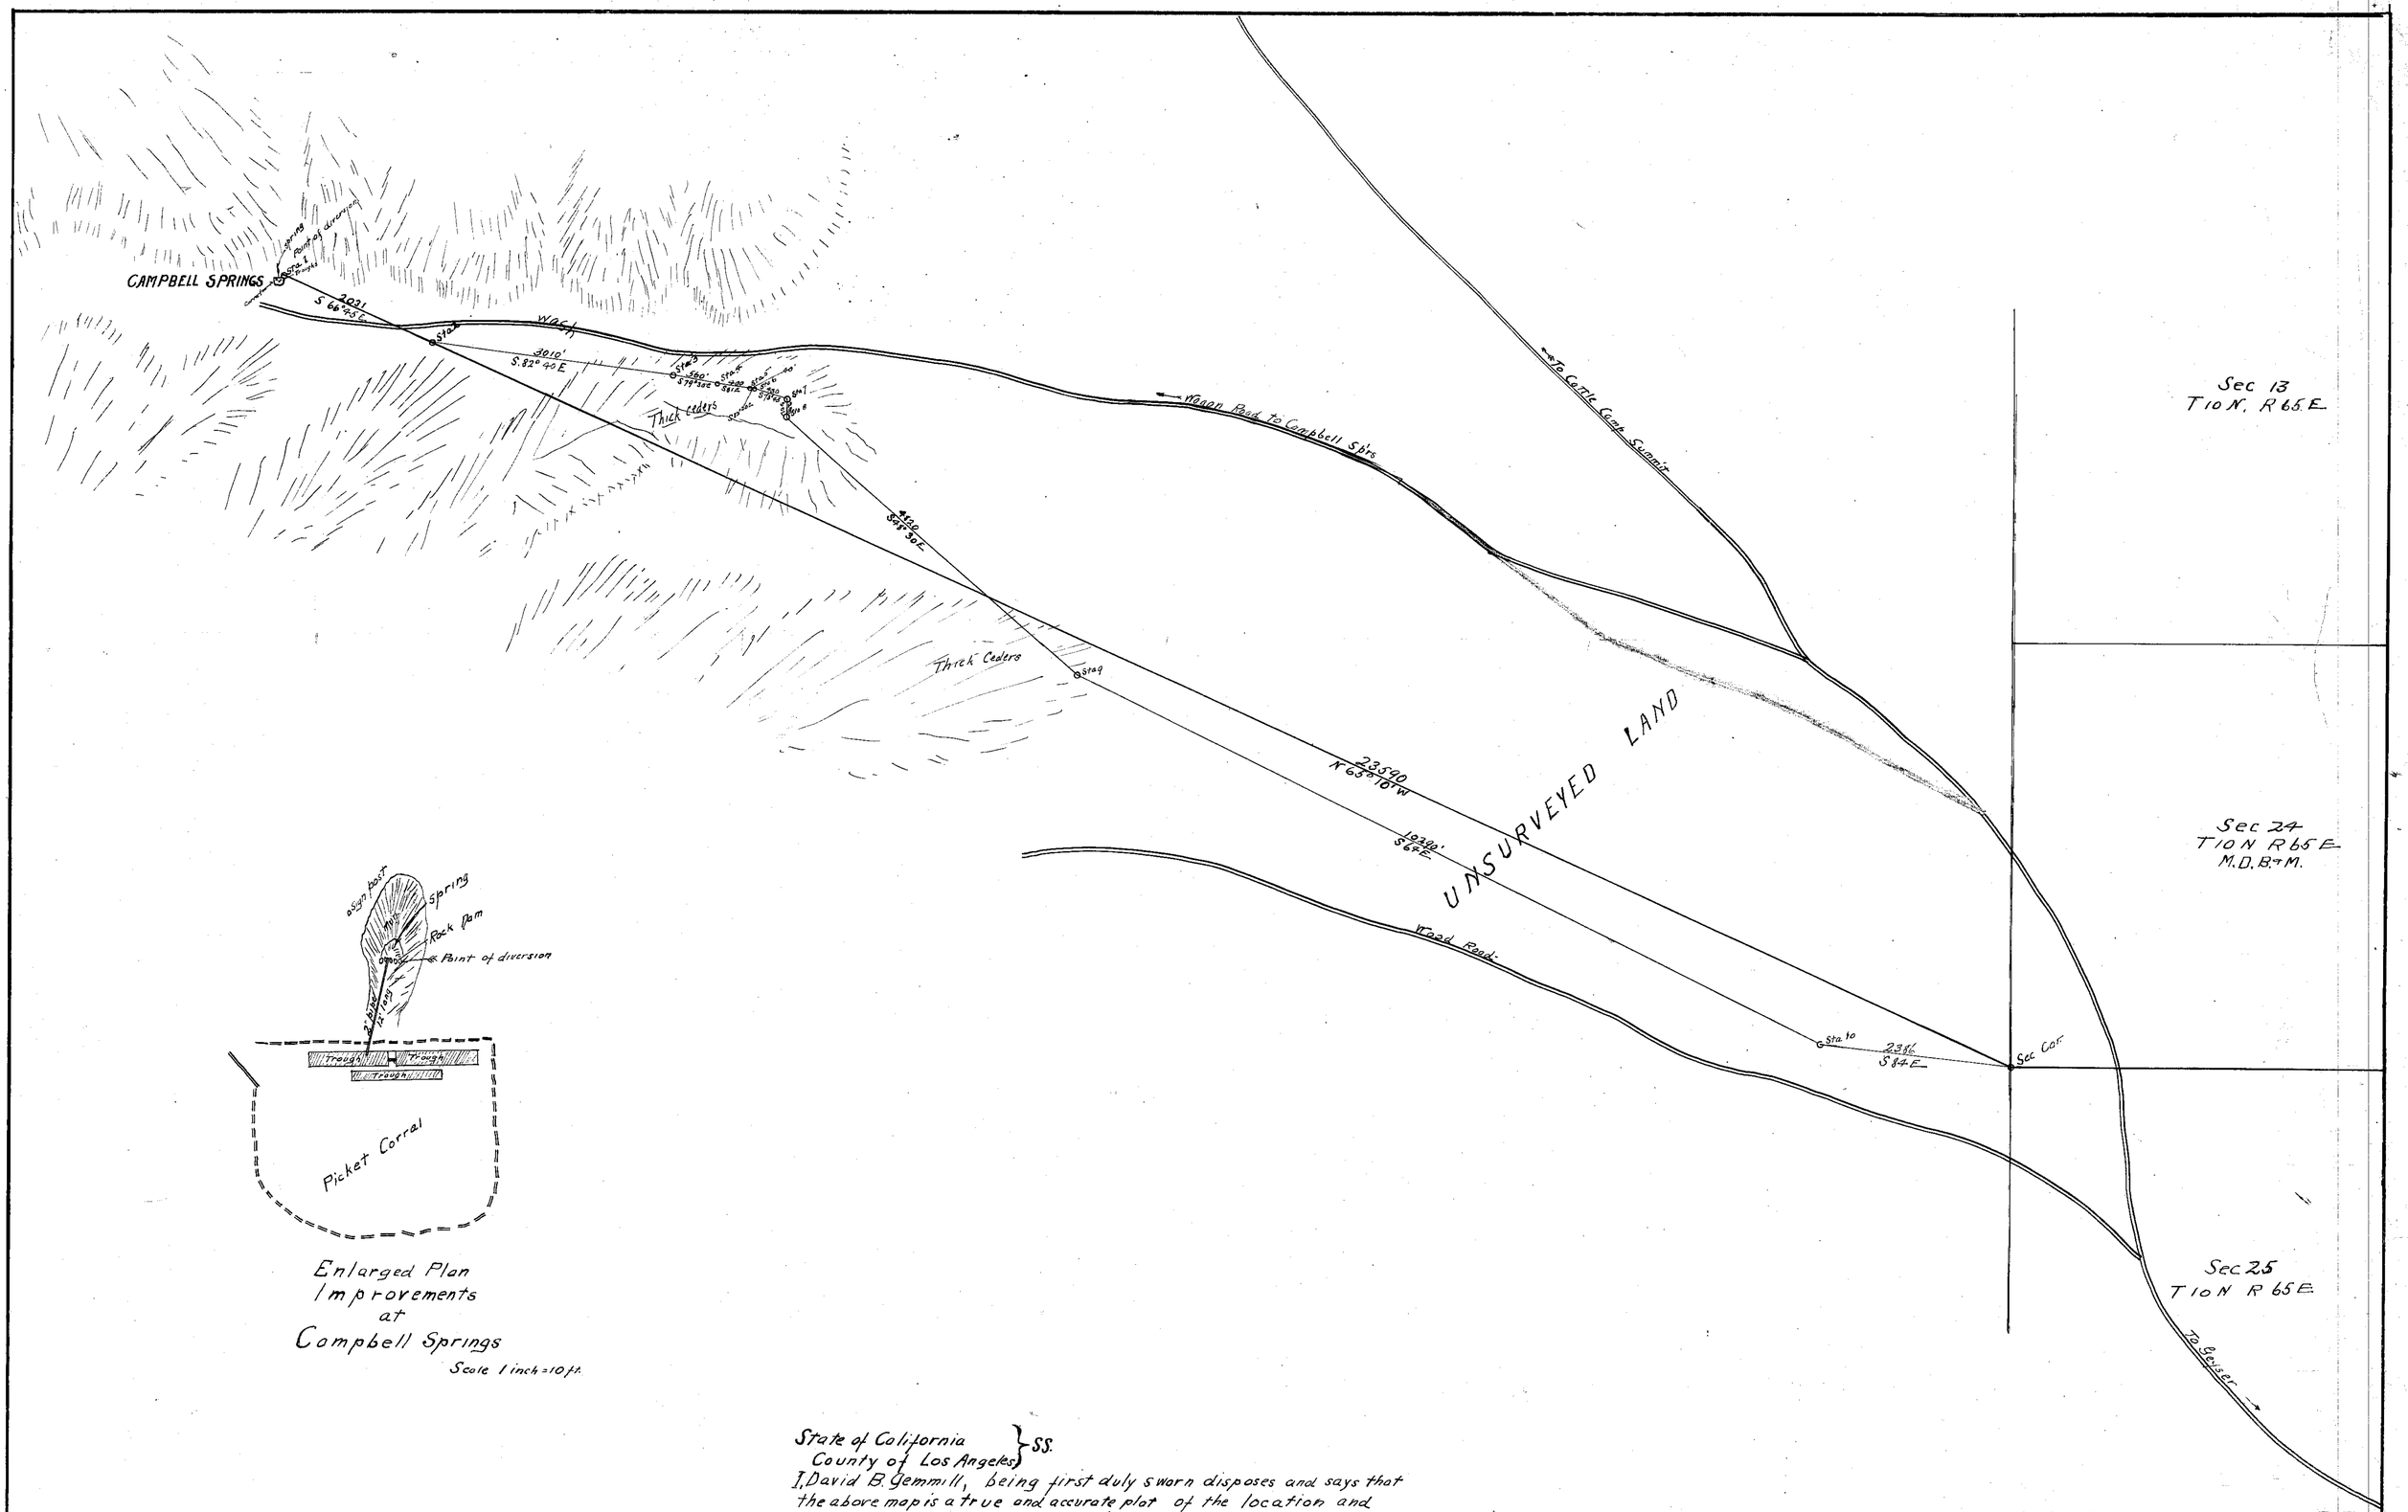

Enlarged Plan
Improvements
at
Campbell Springs
Scale 1 inch = 10 ft.

State of California }
County of Los Angeles } SS.

I, David B. Gemmill, being first duly sworn disposes and says that the above map is a true and accurate plot of the location and improvements of Campbell Springs, as taken from field notes of a survey made by me, Completed on the 12th day of September 1914.

That the map and survey was made at the instance of the Geyser Land & Cattle Co, owner of said Spring and that it truly represents its location and improvements.

David B. Gemmill
Surveyor.

Subscribed and sworn before me
this 10 day of November 1914

Ella Scott.
Notary Public in and for Los Angeles Co California.

MAP
showing
CAMPBELL SPRINGS
and its
Distance and direction from a
Government Corner.

Geyser Land & Cattle Co.
Geyser, Nev.
Owner

David B Gemmill
Surveyor.
Sept. 1914

Scale 1 inch = 1000 ft

01478