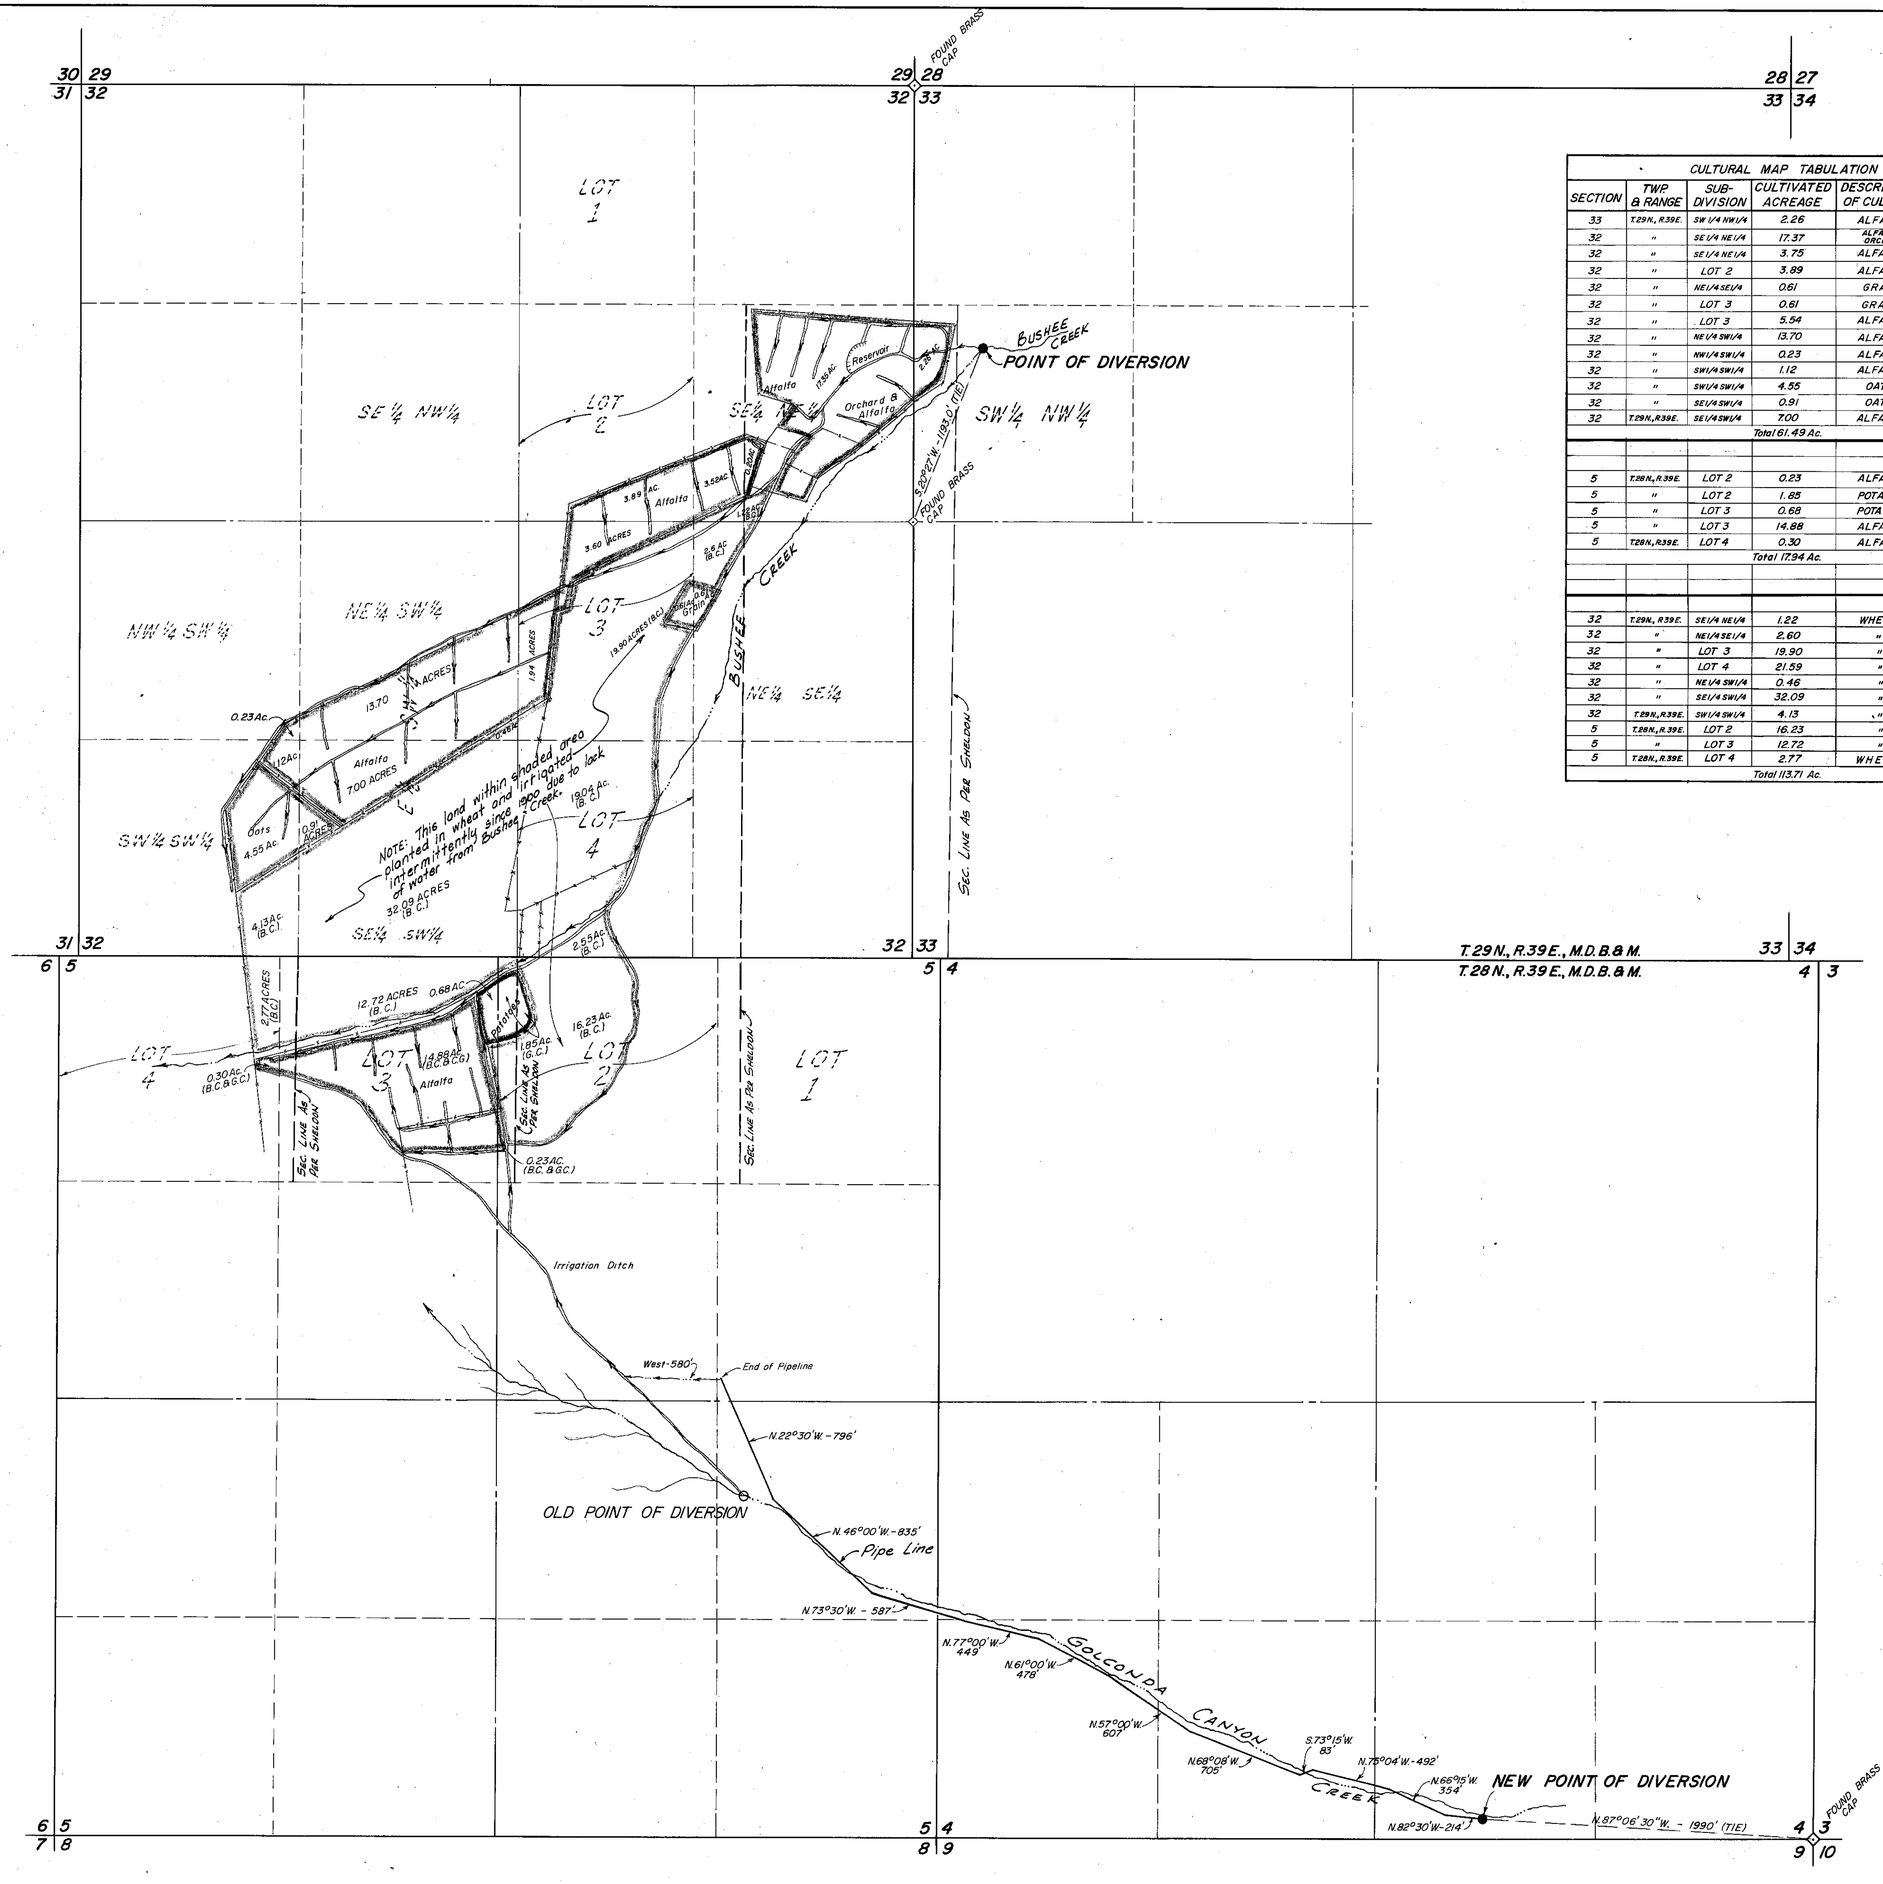

CULTURAL MAP TABULATION						
SECTION	TWP. & RANGE	SUB-DIVISION	CULTIVATED ACREAGE	DESCRIPTION OF CULTURE	DATE OF FIRST CULTURE	
33	T.29N., R.39E.	SW 1/4 NW 1/4	2.26	ALFALFA	1862	IRRIGATED BY WATER FROM BUSHEE CREEK ONLY
32	"	SE 1/4 NE 1/4	17.37	ALFALFA ORCHARD	1862	
32	"	SE 1/4 NE 1/4	3.75	ALFALFA	1862	
32	"	LOT 2	3.89	ALFALFA	1862	
32	"	NE 1/4 SE 1/4	0.61	GRAIN	1871	
32	"	LOT 3	0.61	GRAIN	1871	
32	"	LOT 3	5.54	ALFALFA	1871	
32	"	NE 1/4 SW 1/4	13.70	ALFALFA	1872	
32	"	NW 1/4 SW 1/4	0.23	ALFALFA	1872	
32	"	SW 1/4 SW 1/4	1.12	ALFALFA	1872	
32	"	SW 1/4 SW 1/4	4.55	OATS	1872	
32	"	SE 1/4 SW 1/4	0.91	OATS	1872	
32	T.29N., R.39E.	SE 1/4 SW 1/4	7.00	ALFALFA	1872	
Total 61.49 Ac.						
						IRRIGATED BY COMMINGLED WATERS FROM BUSHEE CANYON CREEK & BUSHEE CREEK
5	T.28N., R.39E.	LOT 2	0.23	ALFALFA	1872	
5	"	LOT 2	1.85	POTATOES	1872	
5	"	LOT 3	0.68	POTATOES	1872	
5	"	LOT 3	14.88	ALFALFA	1872	
5	T.28N., R.39E.	LOT 4	0.30	ALFALFA	1872	
Total 17.94 Ac.						
						THE LAND PLANTED IN WHEAT AND IRRIGATED INTERMITTENTLY SINCE 1900 DUE TO LACK OF WATER FROM BUSHEE CREEK.
32	T.29N., R.39E.	SE 1/4 NE 1/4	1.22	WHEAT	PRIOR TO 1900	
32	"	NE 1/4 SE 1/4	2.60	"	" " "	
32	"	LOT 3	19.90	"	" " "	
32	"	LOT 4	21.59	"	" " "	
32	"	NE 1/4 SW 1/4	0.46	"	" " "	
32	"	SE 1/4 SW 1/4	32.09	"	" " "	
32	T.29N., R.39E.	SW 1/4 SW 1/4	4.13	"	" " "	
5	T.28N., R.39E.	LOT 2	16.23	"	" " "	
5	"	LOT 3	12.72	"	" " "	
5	T.28N., R.39E.	LOT 4	2.77	WHEAT	PRIOR TO 1900	
Total 113.71 Ac.						

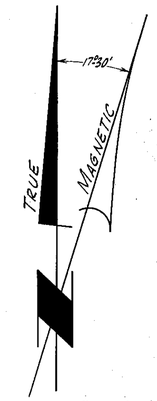

SCALE: 1"=500'
BASIS OF BEARINGS: MAGNETIC NORTH– ALL BEARING CORRECTED FOR DECLINATION

STATE OF NEVADA
COUNTY OF WASHOE } ss

I, Harry R. Ericson, being first duly sworn, depose and say that this map, consisting of one sheet, has been correctly drawn to the designated scale from field notes of a survey made by me or under my supervision & direction, on JUNE, 1970; that it truly and correctly represents the proposed location & extent of the works used to divert water from Golconda Canyon Creek & Bushee Creek in Pershing County by Chet Meyer for Irrigation & Domestic purposes. That all other works or streams which are crossed by or connected with said works, the boundary, area, and kind of culture of lands irrigated and used for domestic use correctly shown & designated hereon.

Harry R. Ericson
HARRY R. ERICSON
STATE WATER RIGHTS SURVEYOR #337

FILED
STATE ENGINEER'S OFFICE

Subscribed and sworn to before me on this 8th day of October, 1970

PHILLIP M. HERRINGTON
Notary Public – State of Nevada
Washoe County
My Commission Expires June 25, 1971

Philip M. Herrington
NOTARY PUBLIC

600' 0 500' 1000' 1500'
1" = 500'

MAP TO SUPPORT PROOF OF APPROPRIATION FROM GOLCONDA CANYON CREEK & BUSHEE CREEK FOR IRRIGATION, STOCKWATERING & DOMESTIC USE BY CHET MEYER PERSHING CO., NEVADA

SPROUT ENGINEERS & ASSOC., INC.
950 INDUSTRIAL WAY
SPARKS, NEVADA 89431

JOB NO. P-4339-O
MARCH 11, 1970
HRE/PH

AMENDED 01513 & AMENDED 01514 — File under

SHEET No 1 OF 1