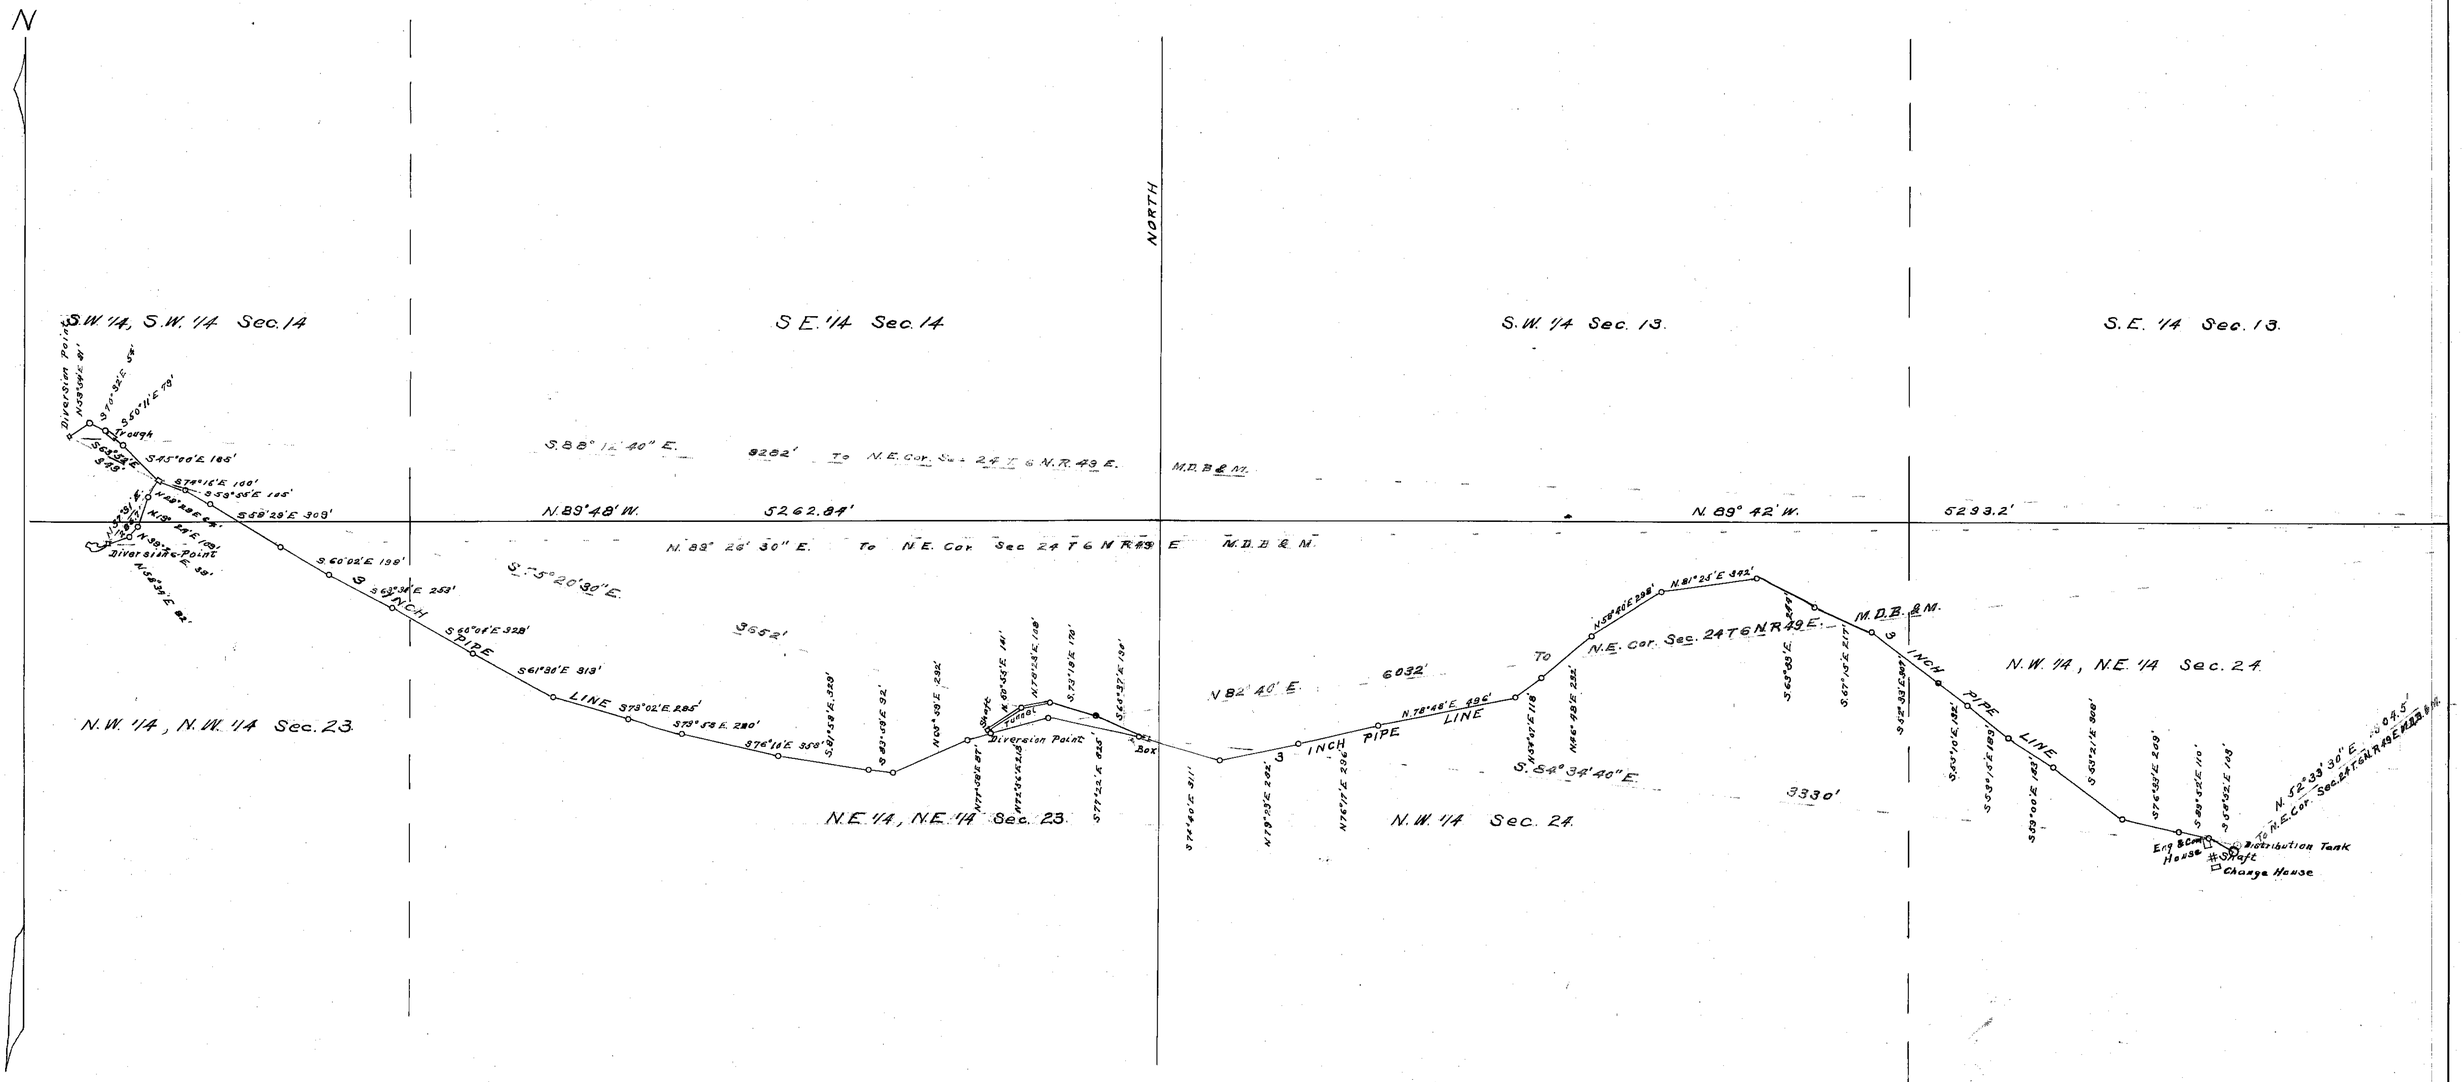

STATE OF NEVADA.
COUNTY of NYE SS:
I H.F.Bruce being first duly Sworn depose and say that the above Map is a true and accurate plat of the Notes of a Survey made by me and completed on April 8, 1927.
That this Map and Survey were made at the instance of W.H BLACKBURN Mgr. MOREY MINING COMPANY owners of said water Rights and that it truly represents the same.

H.F.Bruce
Surveyor.

Subscribed and sworn to before me this fifth day of May 1927.
My Commission Expires April 4th, 1928
Frank Hatten
Notary Public in and for Nye County Nevada.

FILED
July 11, 1927
STATE ENGINEER'S OFFICE

TO ACCOMPANY PROOF No. 01517.

MAP SHOWING
Water Sources, Pipe Line & Distribution Point.
of
MOREY MINING COMPANY
Tybo Nye County Nevada.
Scale 1" = 300'

SHEET No. 1.
01517

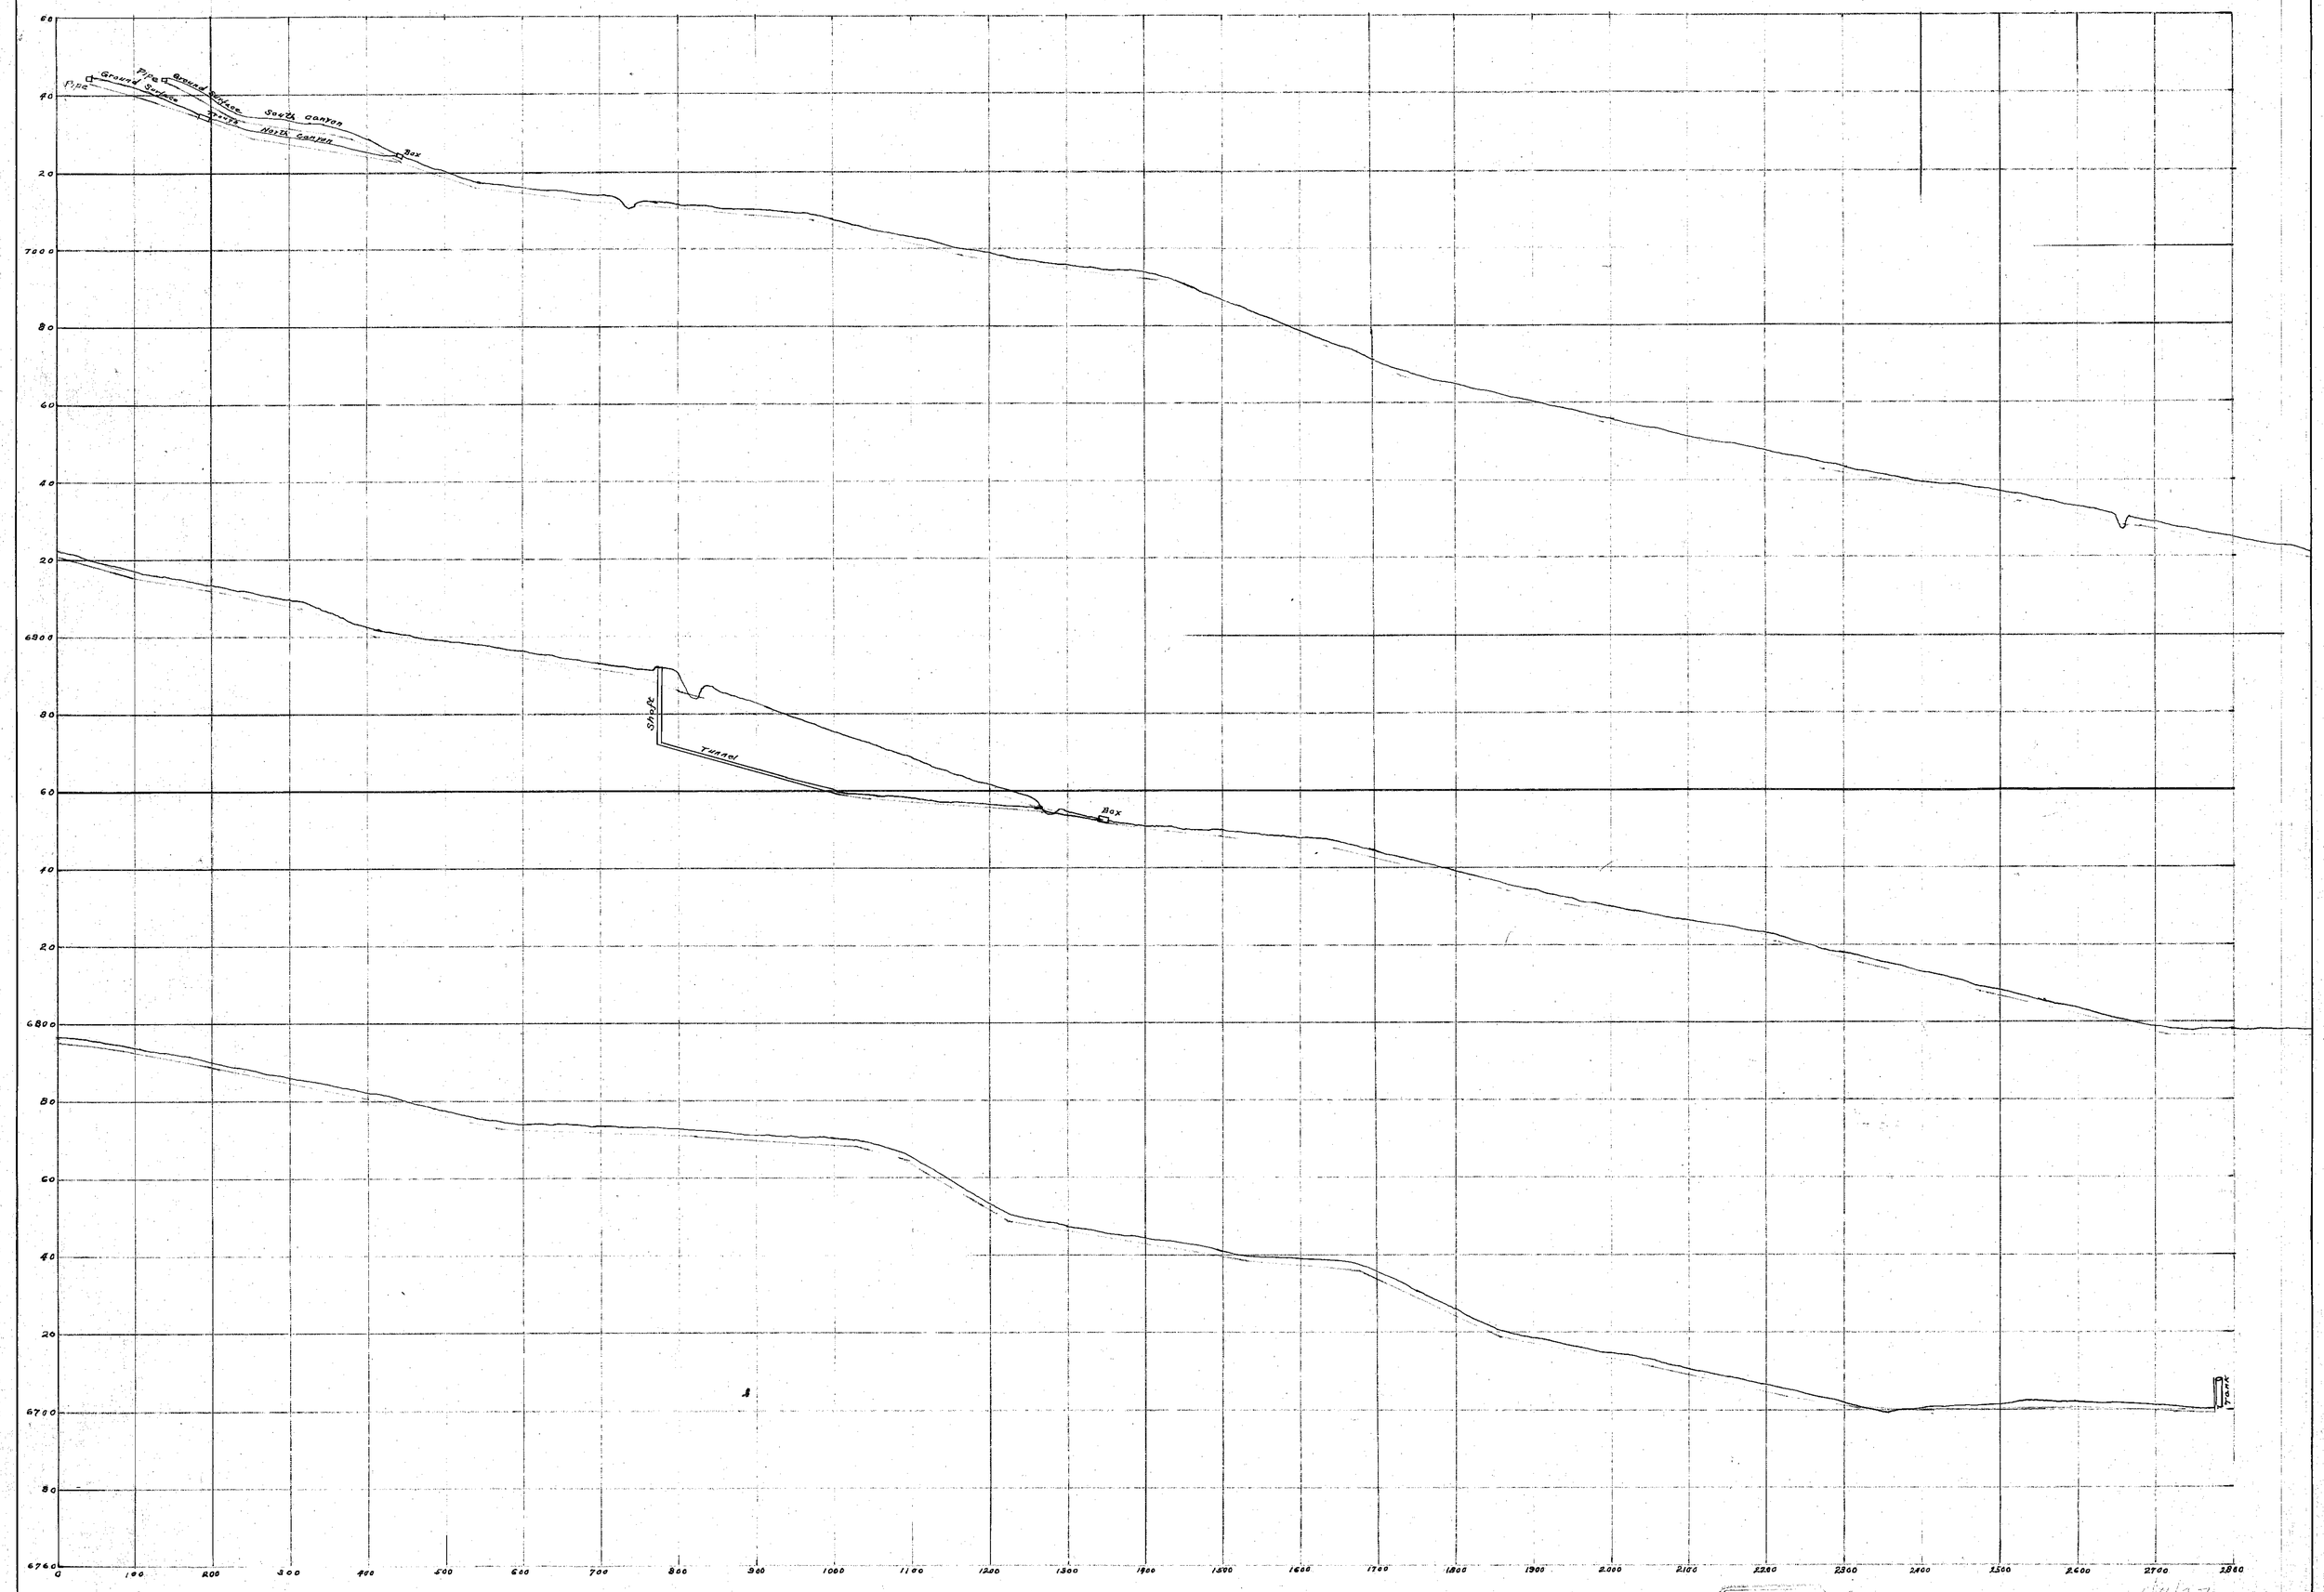

Filed for Record July 11 1927
STATE ENGINEER'S OFFICE

Profile of Pipe Line
MOREY MININING COMPANY
SHEET No. 2

01517