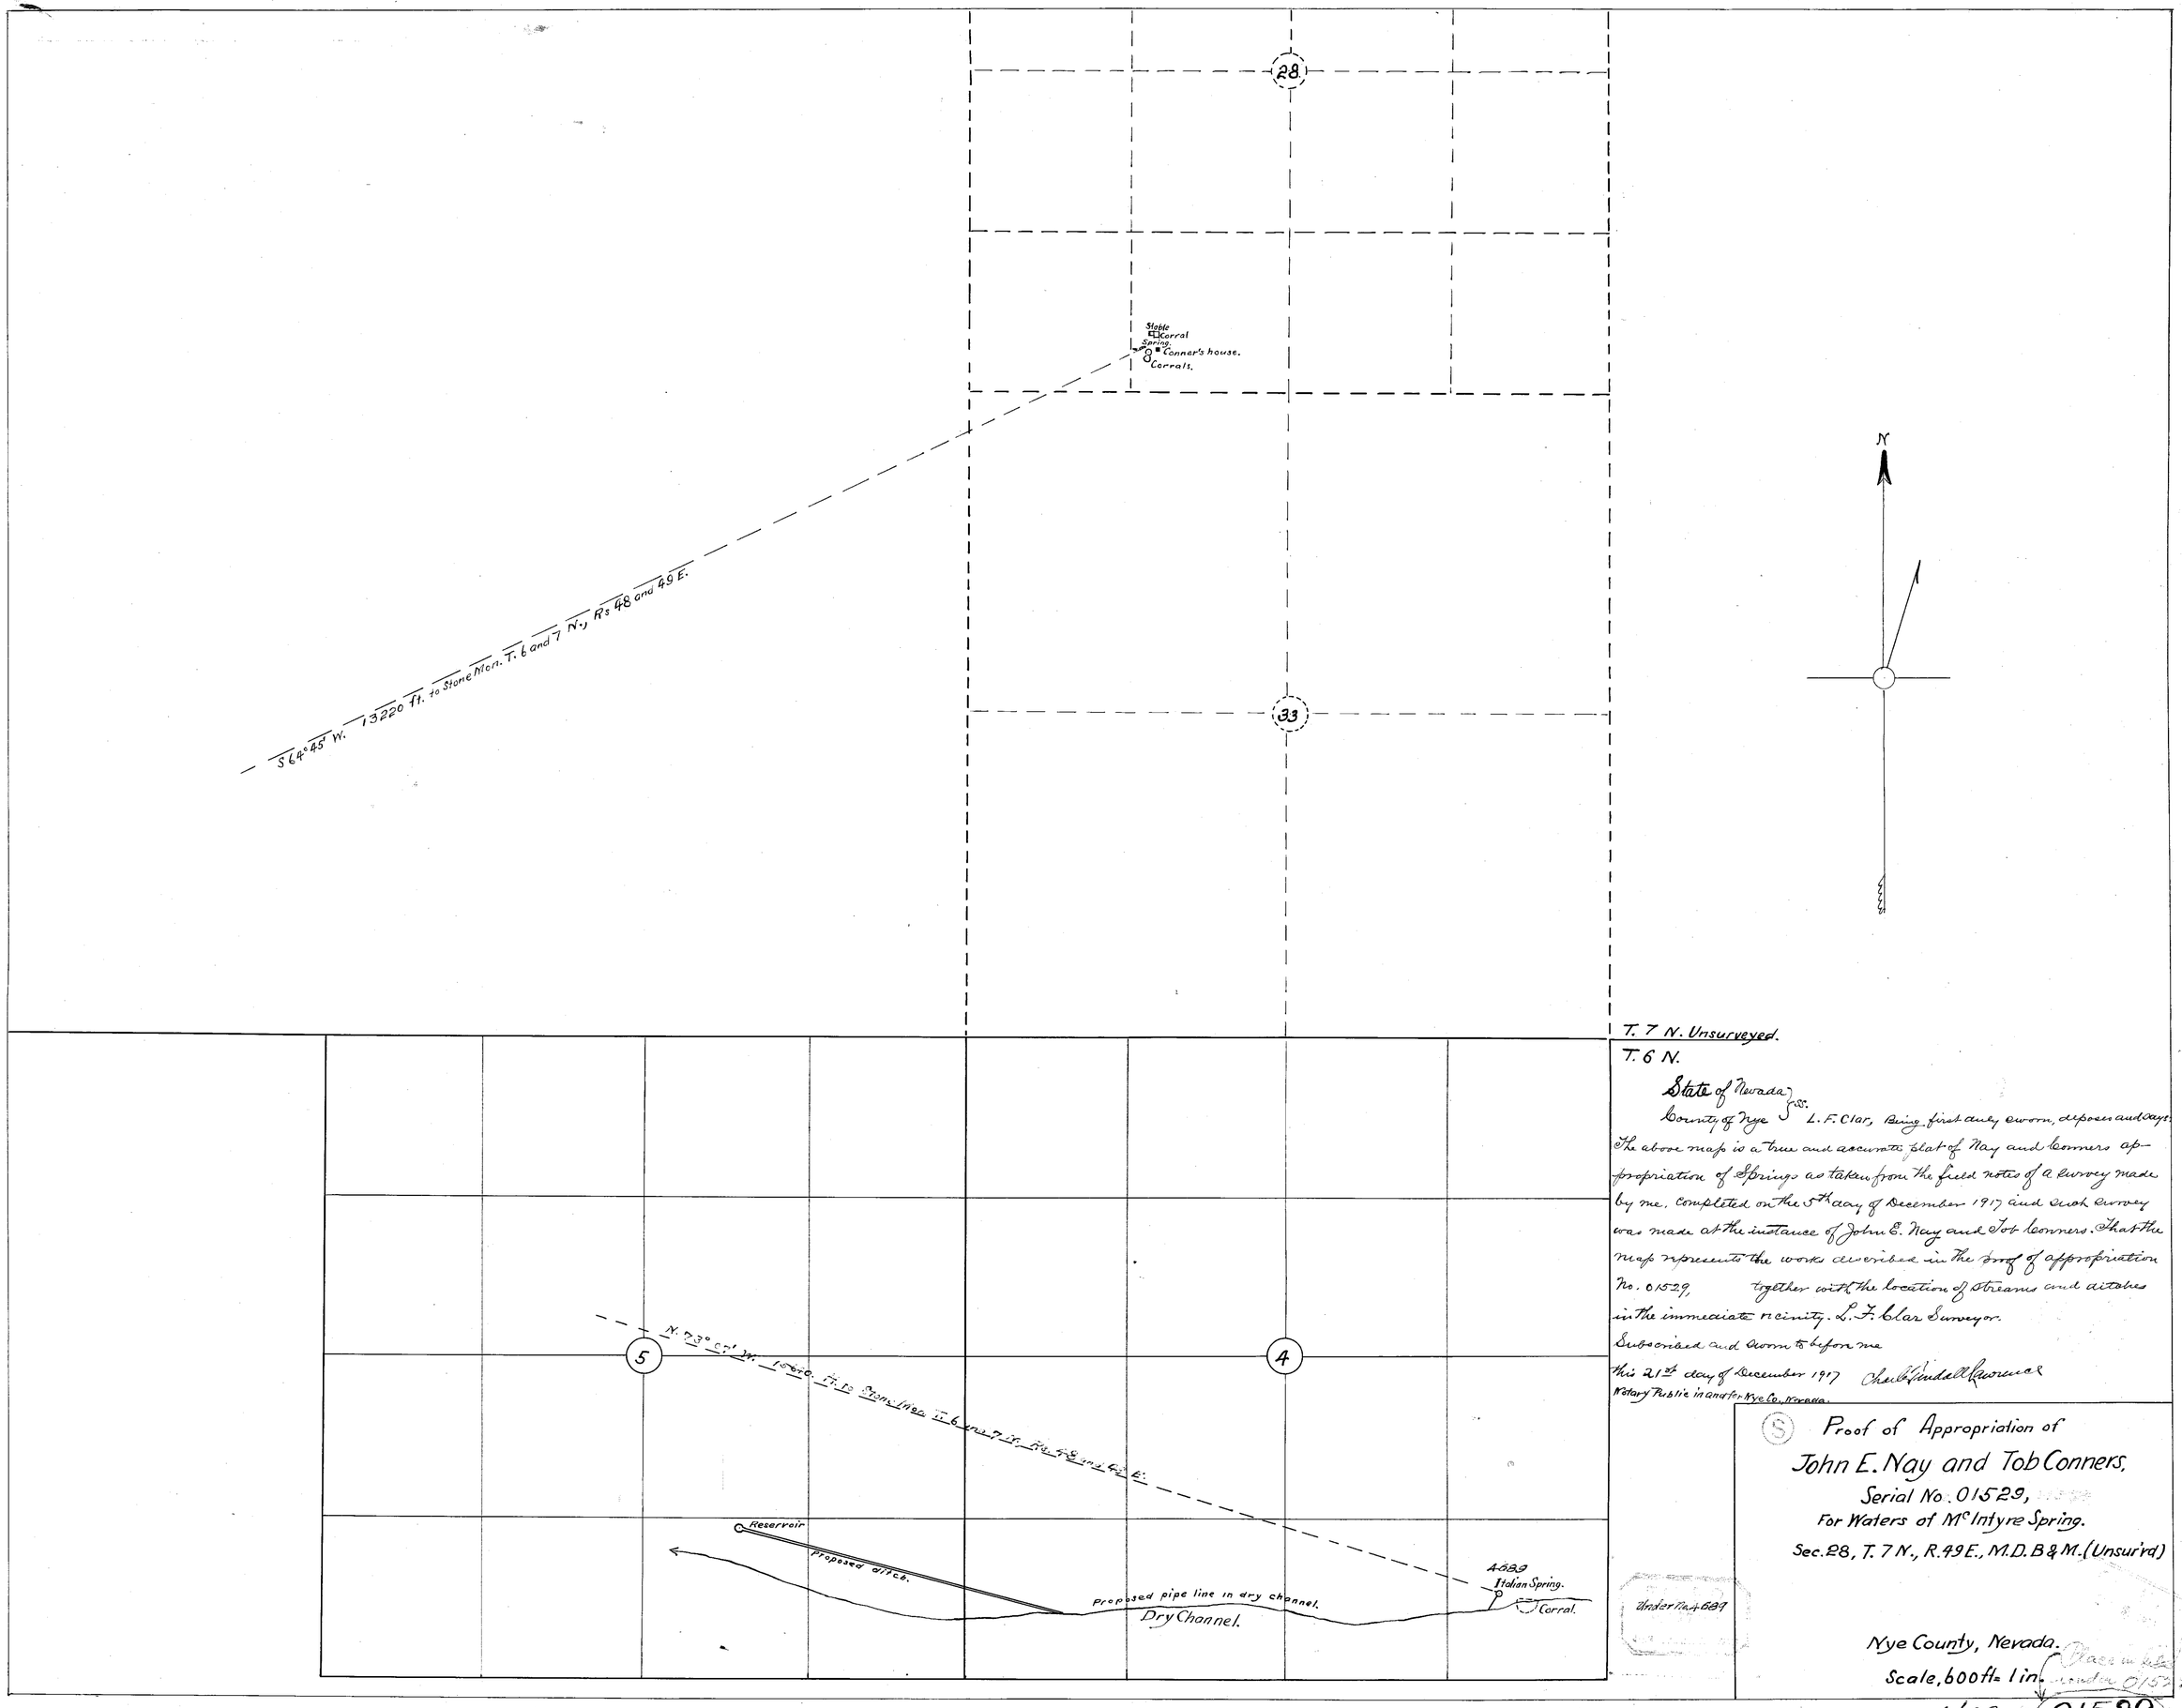
28
Stable
Corral
Spring.
Conner's house.
Corrals.
S 64° 45' W. 13220 ft. to Stone Mon. T. 6 and 7 N., Rs 48 and 49 E.
33
N
5
4
N. 73° 07' W. 15640. ft. to Stone Mon. T. 6 and 7 N., Rs. 48 and 49 E.
Reservoir
Proposed ditch.
Proposed pipe line in dry channel.
Dry Channel.
4689
Italian Spring.
Corral.
T. 7 N. Unsurveyed.
T. 6 N.
State of Nevada } ss.
County of Nye } L. F. Clar, Being first duly sworn, deposes and says:
The above map is a true and accurate plat of Nay and Conners appropriation of Springs as taken from the field notes of a survey made by me, completed on the 5th day of December 1917 and such survey was made at the instance of John E. Nay and Tob Conners. That the map represents the works described in the proof of appropriation No. 01529, together with the location of streams and ditches in the immediate vicinity. L. F. Clar Surveyor.
Subscribed and sworn to before me
this 21st day of December 1917 Charles Kendall Lawrence
Notary Public in and for Nye Co., Nevada.
Proof of Appropriation of
John E. Nay and Tob Conners,
Serial No. 01529,
For Waters of McIntyre Spring.
Sec. 28, T. 7 N., R. 49 E., M.D.B & M. (Unsur'vd)
Under No. 4689
Nye County, Nevada.
Scale, 600 ft = 1 in.
Place in file under 01529
4689 - 01529