Sec.	sub-division	T.	R.	Cultivated acreage.	Description of culture	Date of first culture
18	Lot 11	29N.	47E	.98	Rye	
"	" 11	"	"	1.23	Meadow	
"	Lot. 10.	"	"	2.46	" "	
"	" 10	"	"	.42	Rye	
"	" 10	"	"	1.42	Potatoes	
"	Lot 7	"	"	1.21	"	

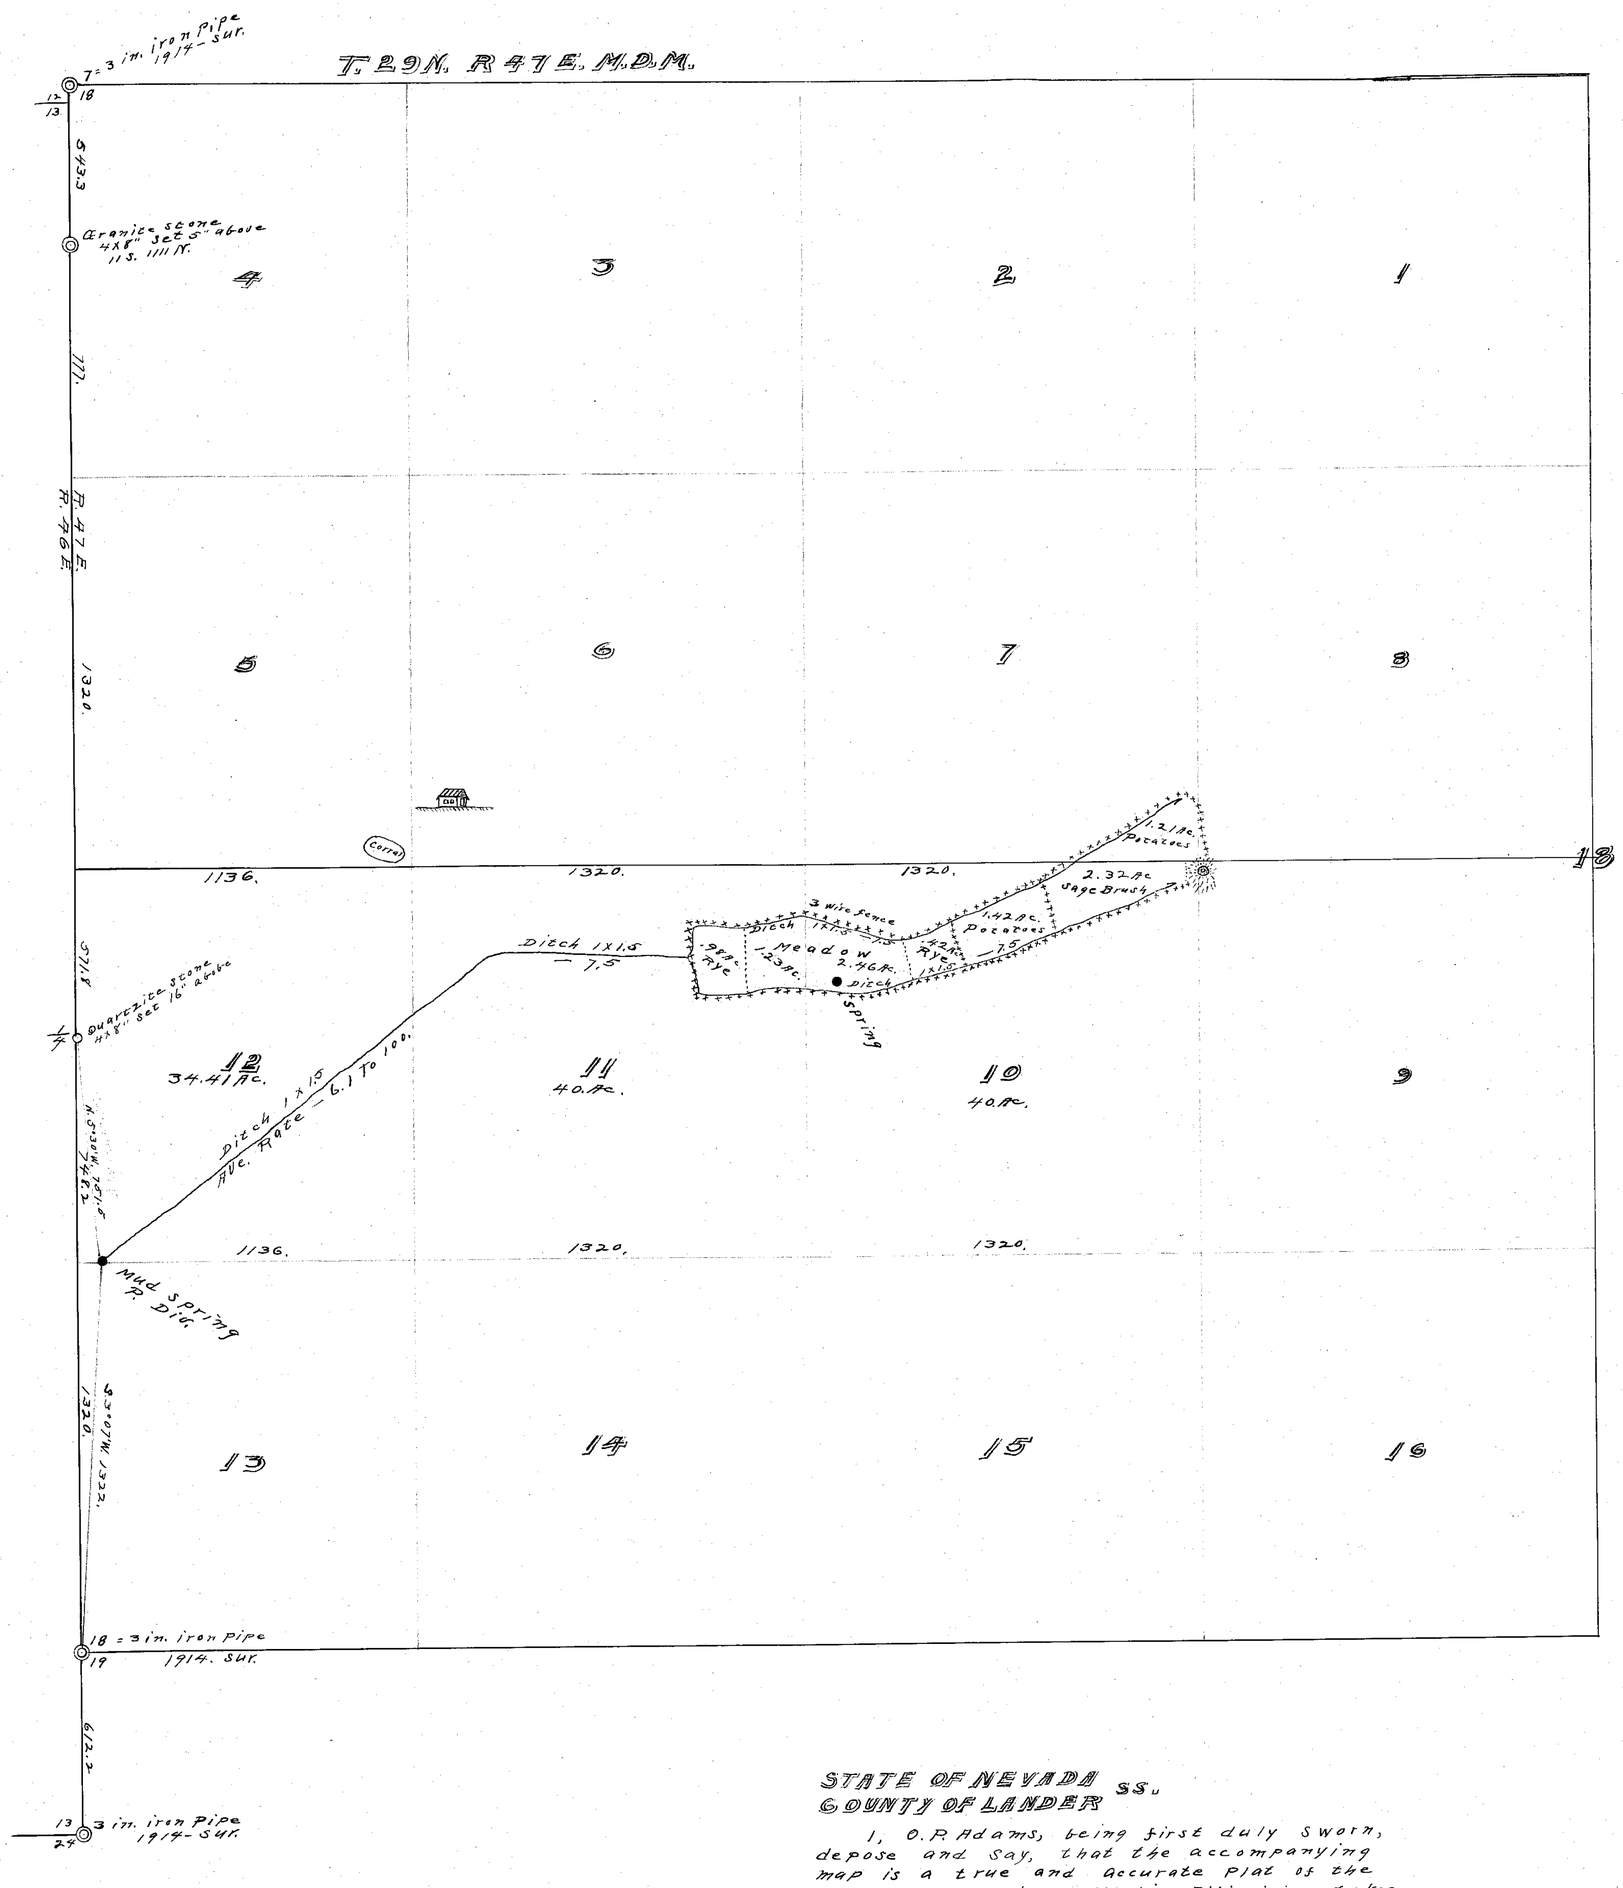

STATE OF NEVADA SS.
COUNTY OF LANDER

I, O. P. Adams, being first duly sworn, depose and say, that the accompanying map is a true and accurate plat of the land irrigated by Martin Filippini, as taken from the field notes of a survey made by me, completed on the first day of Jan. 1918.

That the map and survey were made at the instance of Martin Filippini, and that it truly represents the irrigated lands of said Martin Filippini.

O. P. Adams
surveyor.

subscribed and sworn to before me this 18th day of February 1918.

W. J. Hancock.

Notary Public in and for Lander County, Nevada.

CULTURE MAP OF MARTIN FILIPPINI WHOSE ADDRESS IS BEOWAWE, EUREKA COUNTY, NEVADA.

SCALE
300 ft. TO ONE INCH.

FILED
MAR 11 1918
STATE ENGINEER

01545.