TOWNSHIP 3 SOUTH RANGE 60 EAST M.D.B.&M.

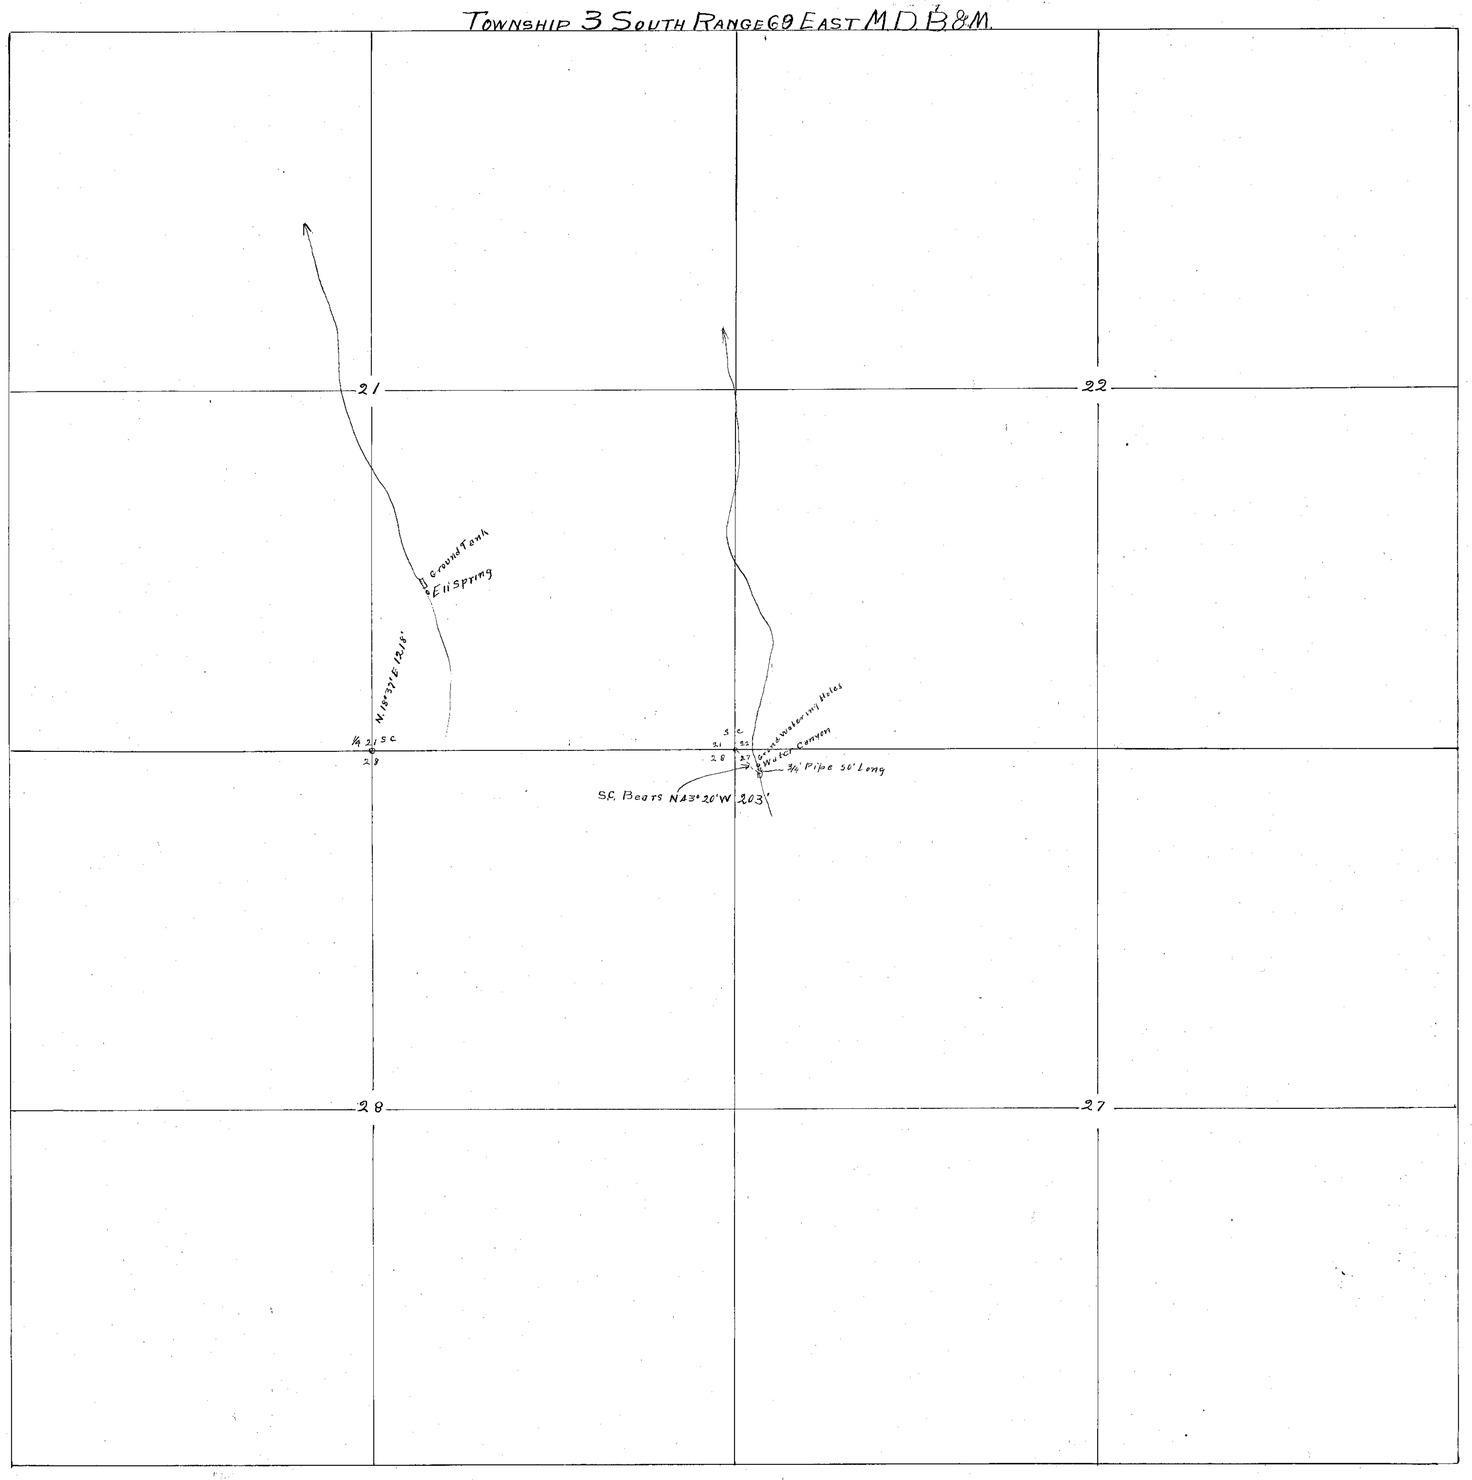

PLAT

of

Water Canyon and
Eli Spring

Under proof of appropriation of EL. Edwards, H.S. Edwards, Henry Lee, Dan J. Ronnow, John Nelson, Phil Mathews, Dan Mathews, Henry Mathews, & Chas Mathews Jr.

Scale 1 inch = 600 feet

FILED
MAR 20 1918
STATE ENGINEER'S OFFICE

State of Nevada
County of Lincoln } S.S.

Frank Walker, being first duly sworn, deposes and says, that the above map is a true and accurate plat of the springs and improvements, as taken from the field notes of a survey made by me, completed on the 12th day of March 1918, that the survey and map were made at the instance of Henry Lee for him and his colleagues in interest, that it truly represents the location and improvements of the waters of Water Canyon and Eli Spring.

Frank Walker
Engineer

Subscribed and sworn to before me at my office in Pioche Lincoln County Nevada, this 18th day of March, 1918

A. L. Scott
Notary Public in and for
Lincoln County, Nevada.

01546 - 01547