SECTION	SUB DIVISION	TOWNSHIP	RANGE	CULTIVATED ACREAGE	DESCRIPTION OF CULTURE	DATE OF FIRST CULTURE
22		20N	45E	45	NATURAL HAY	

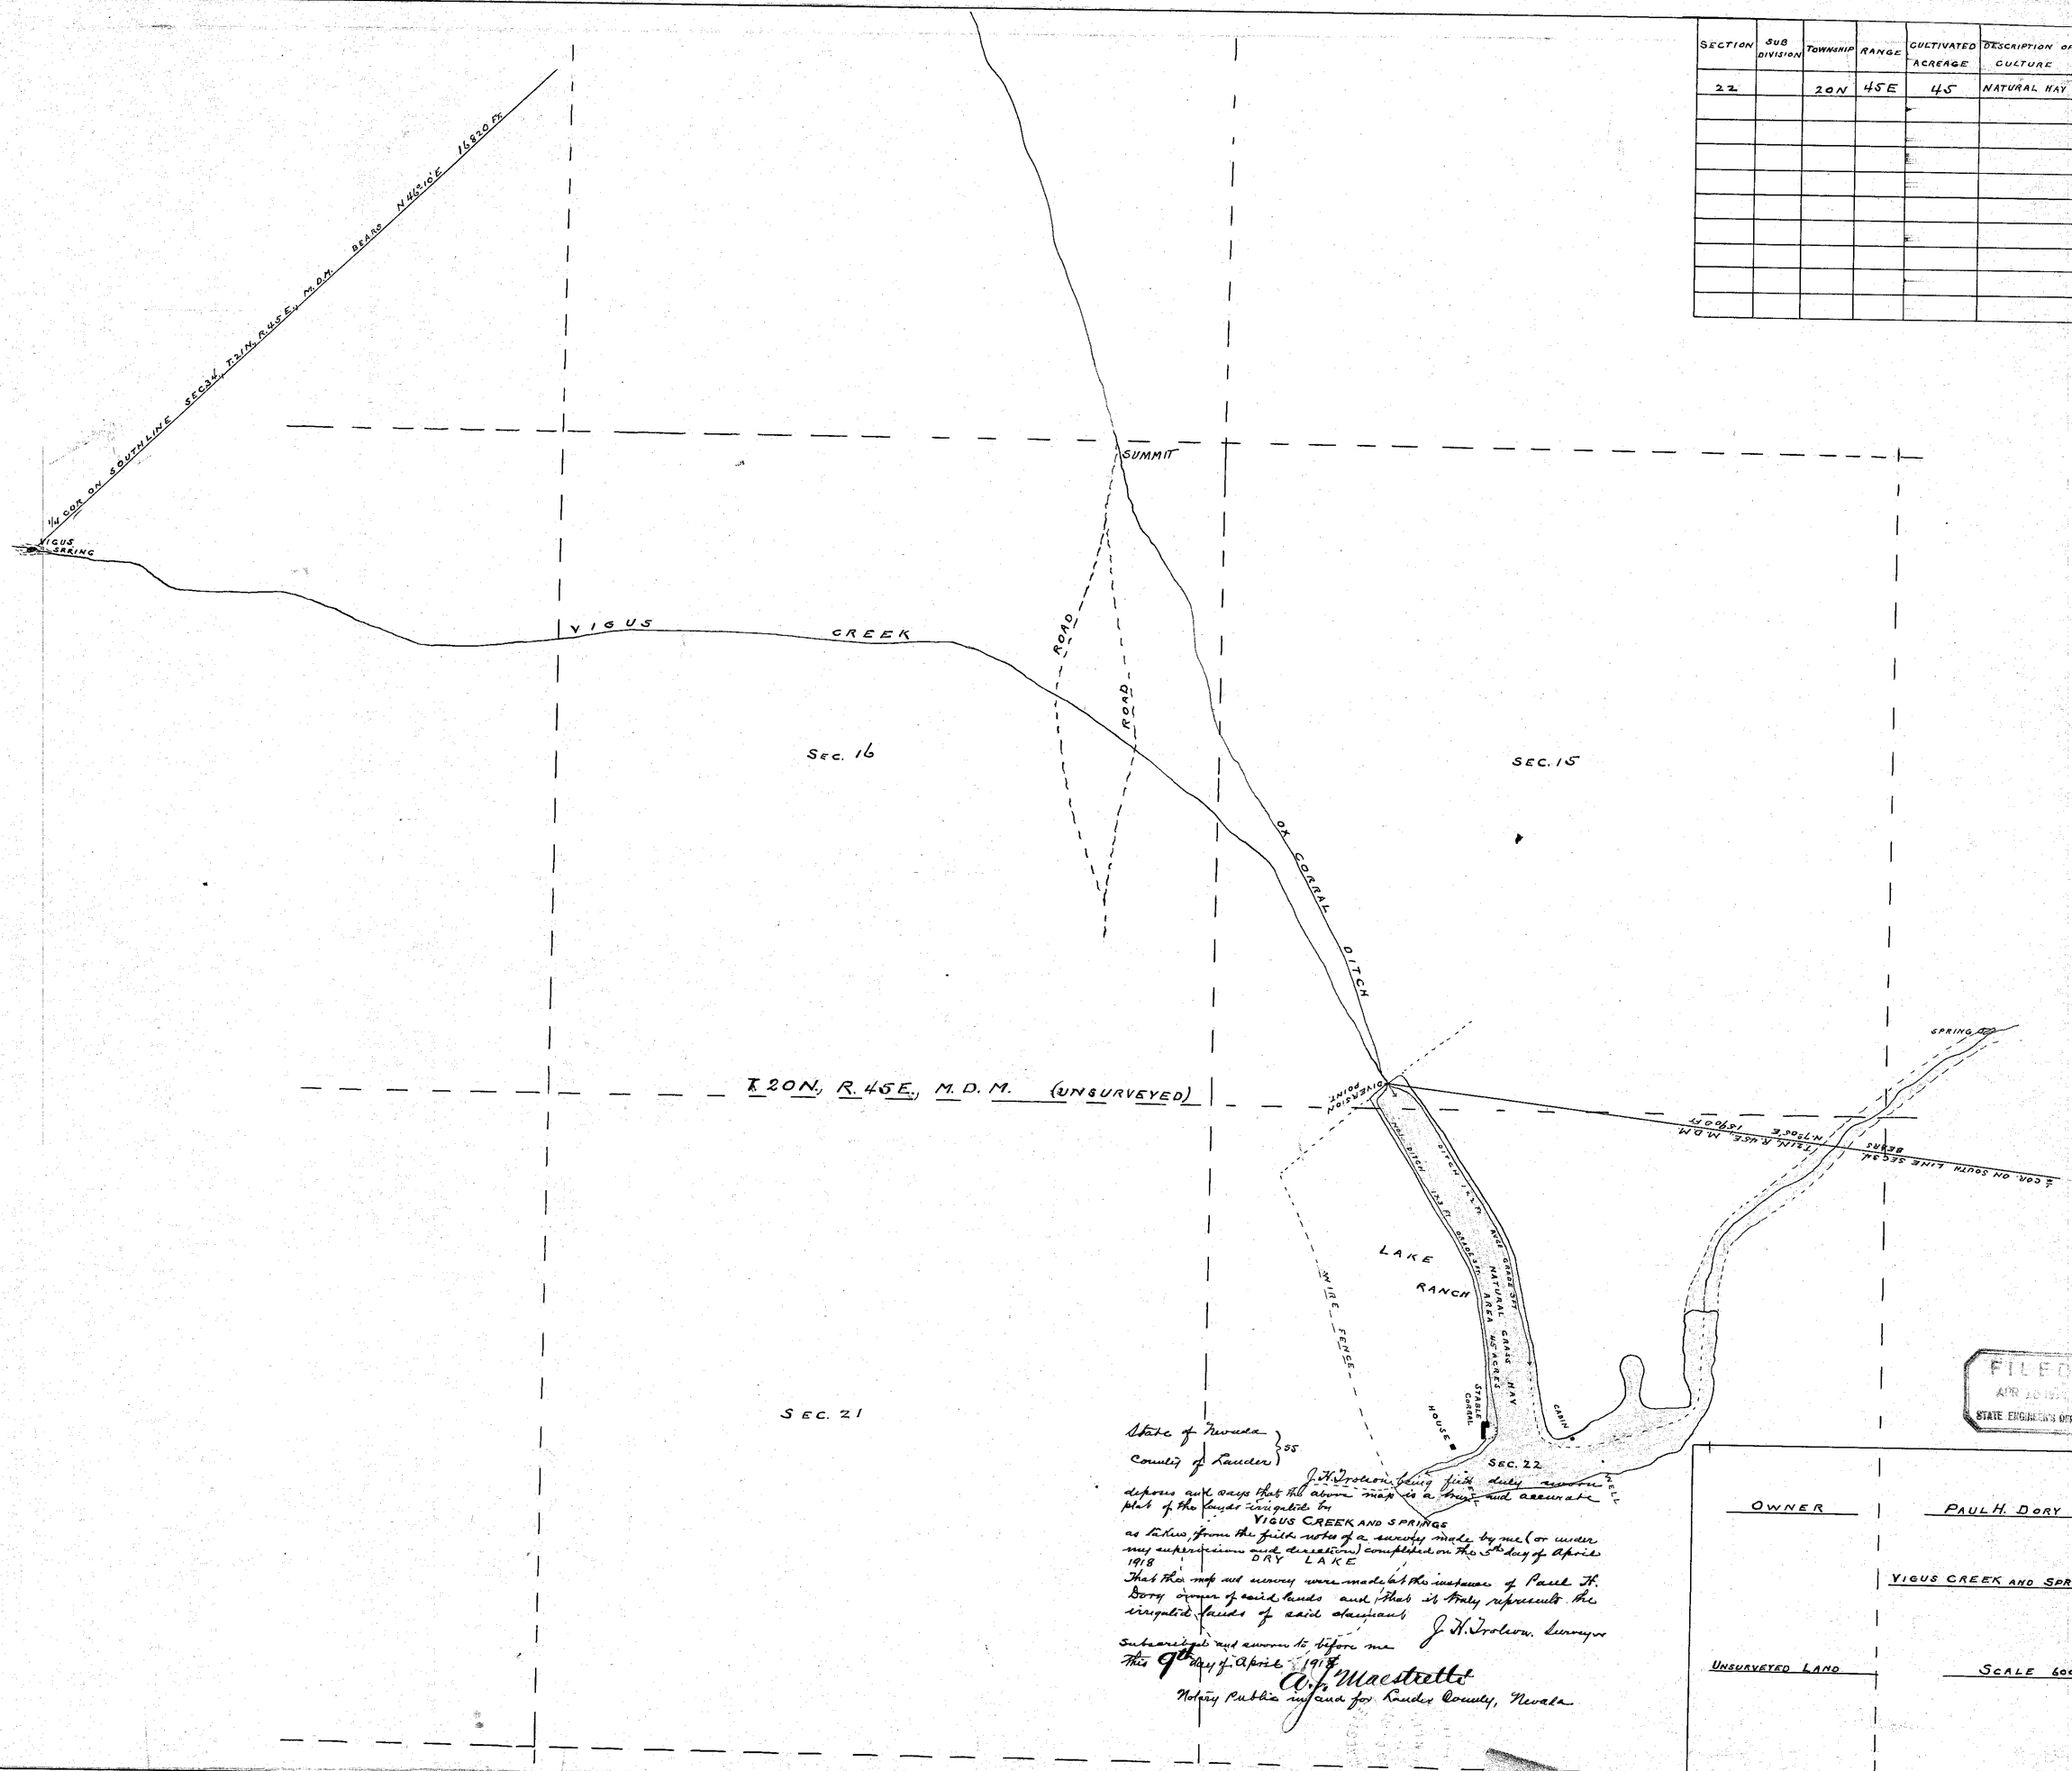

State of Nevada }
County of Lander } ss

J. H. Trolson, being first duly sworn deposes and says that the above map is a true and accurate plat of the lands irrigable by VIGUS CREEK AND SPRINGS as follows, from the field notes of a survey made by me (or under my supervision and direction) completed on the 5th day of April 1918 DRY LAKE

That the map and survey were made at the instance of Paul H. Dory owner of said lands and that it truly represents the irrigable lands of said claimant

J. H. Trolson, Surveyor

Subscribed and sworn to before me this 9th day of April 1918

A. F. Maestretti
Notary Public in and for Lander County, Nevada

OWNER	PAUL H. DORY
	VIGUS CREEK AND SPRINGS
UNSURVEYED LAND	SCALE 600 FT. = 1 INCH

01556