SECTION	SUB DIVISION	TOWNSHIP	RANGE	CULTIVATED ACREAGE	DESCRIPTION OF CULTURE	DATE OF FIRST CULTURE
2	NE ¼ NE ¼	19 N.	44 E.	6	POTATOES	
1-12		19 N.	44 E	57.5	GARDEN GRASS HAY	
7		19 N.	45 E.	77.	GRASS HAY	
18	N ½ NW ¼	19 N.	45 E.	60	RYE	

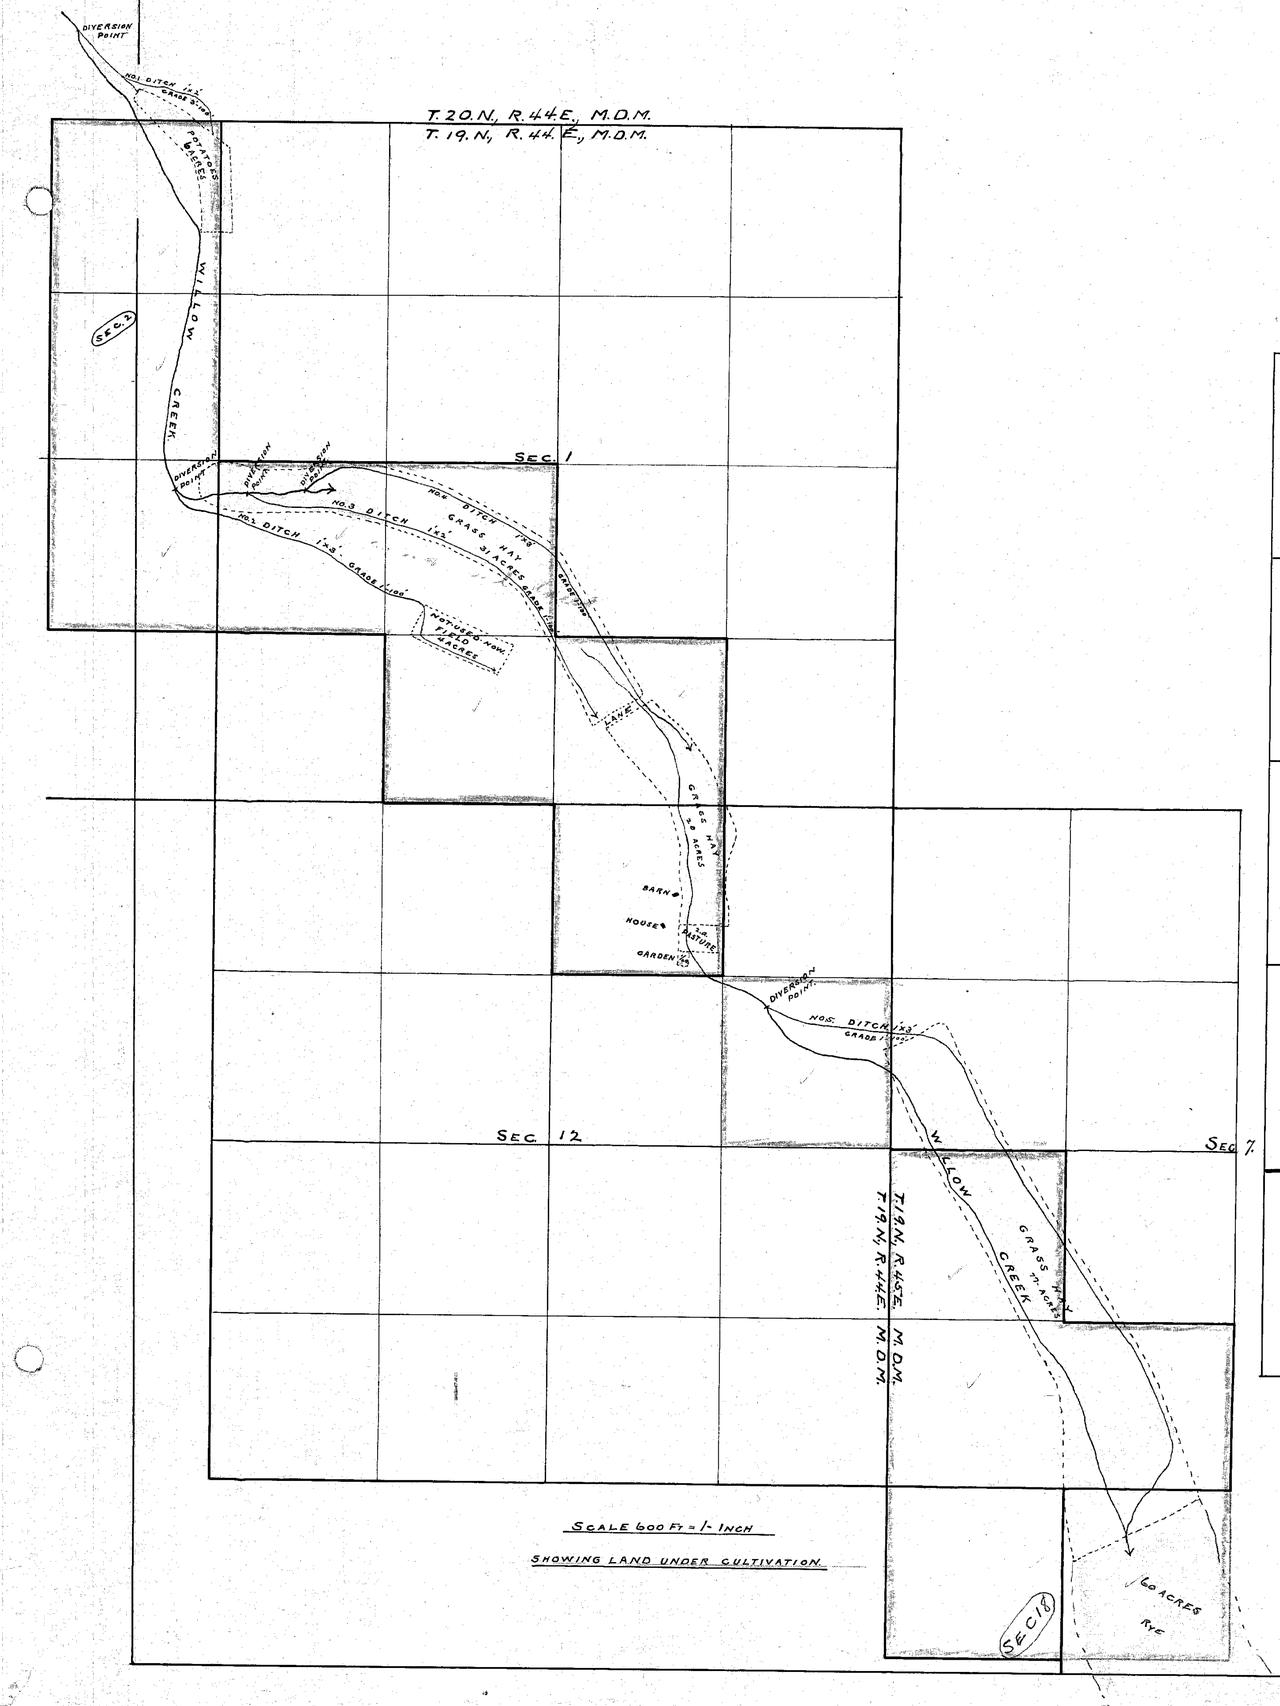

SCALE 600 FT = 1-INCH

SHOWING LAND UNDER CULTIVATION.

SCALE 2000 FT = 1-INCH

SOURCES OF WILLOW CREEK.

SHOWING SPRINGS ALONG CREEK

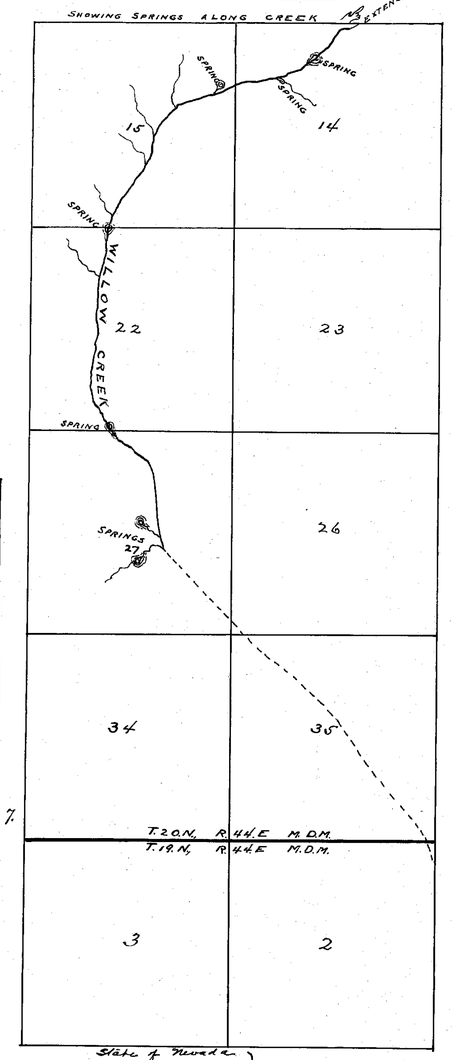

State of Nevada }
County of Lander } ss

J. H. Drobson, being first duly sworn deposes and says that the above map is a true and accurate plat of the lands irrigated by WILLOW CREEK as taken from the field notes of a survey made by me (or under my supervision and direction) completed on the 9th day of April 1918.

That the map and survey were made at the instance of Paul H. Dory, owner of said lands, and that it truly represents the irrigated lands of said claimant.

J. H. Drobson Surveyor.

Subscribed and sworn to before me this 9th day of April 1918.

W. J. Maestretti

Notary Public in and for Lander County, Nevada.

OWNER PAUL H. DORY

WILLOW CREEK

FILED APR 15 1918 STATE ENGINEER'S OFFICE

FILED APR 15 1918 STATE ENGINEER'S OFFICE

01558