Sec.	Sub. division	T.	R.	cultivated acreage	Description of culture	Date of first cultiv.
22	NE¼NE¼	27N.	43E.	10.61	Meadow Hay	
15	SE¼SE¼	"	"	23.24	" "	
"	NE¼SE¼	"	"	18.00	" "	
14	NW¼SW¼	"	"	12.60	" "	

64.45

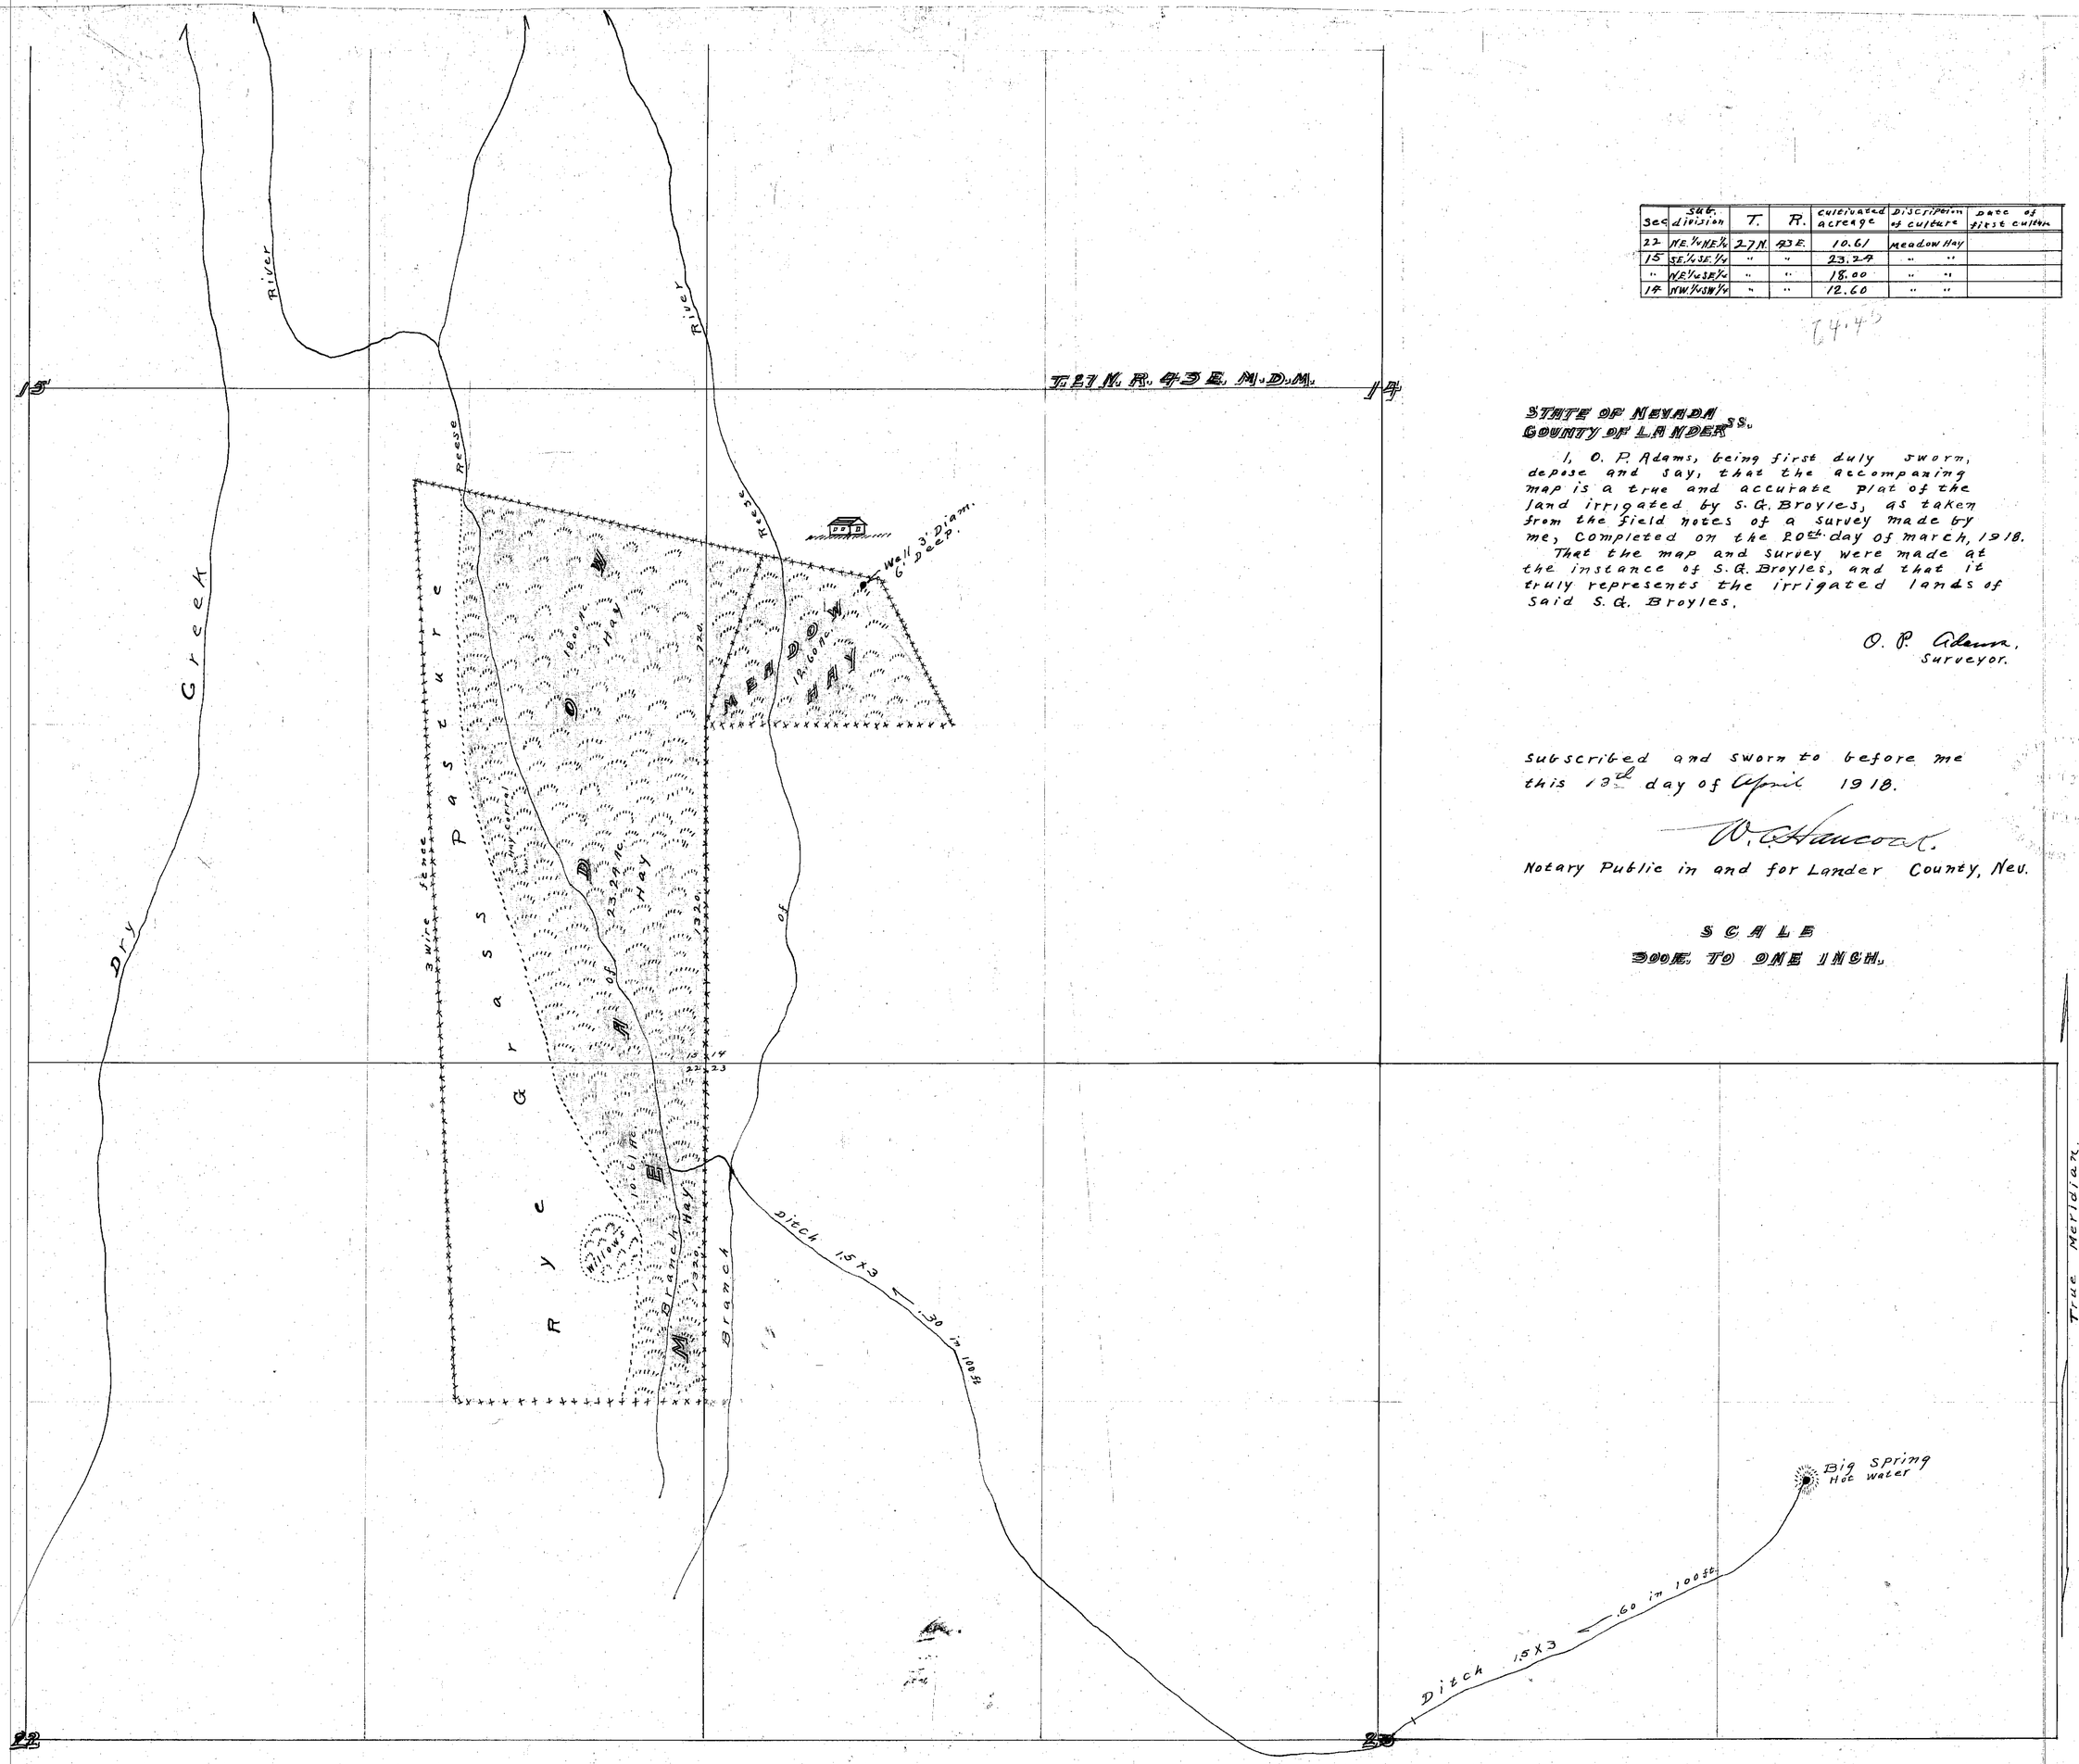

STATE OF NEVADA
COUNTY OF LANDER ss.

I, O. P. Adams, being first duly sworn, depose and say, that the accompanying map is a true and accurate plat of the land irrigated by S. G. Broyles, as taken from the field notes of a survey made by me, completed on the 20th day of March, 1918.

That the map and survey were made at the instance of S. G. Broyles, and that it truly represents the irrigated lands of said S. G. Broyles.

O. P. Adams,
Surveyor.

Subscribed and sworn to before me this 13th day of April 1918.

W. A. Hancock.

Notary Public in and for Lander County, Nev.

SCALE
300 ft. TO ONE INCH.

FILED
MAY 9 1918
STATE ENGINEER'S OFFICE

01562