SECTION	SUB DIVISION	TOWNSHIP	RANGE	CULTIVATED ACREAGE	DESCRIPTION OF CULTURE	DATE OF FIRST CULTURE
14	SW ¼ of SW ¼	20N	45E			

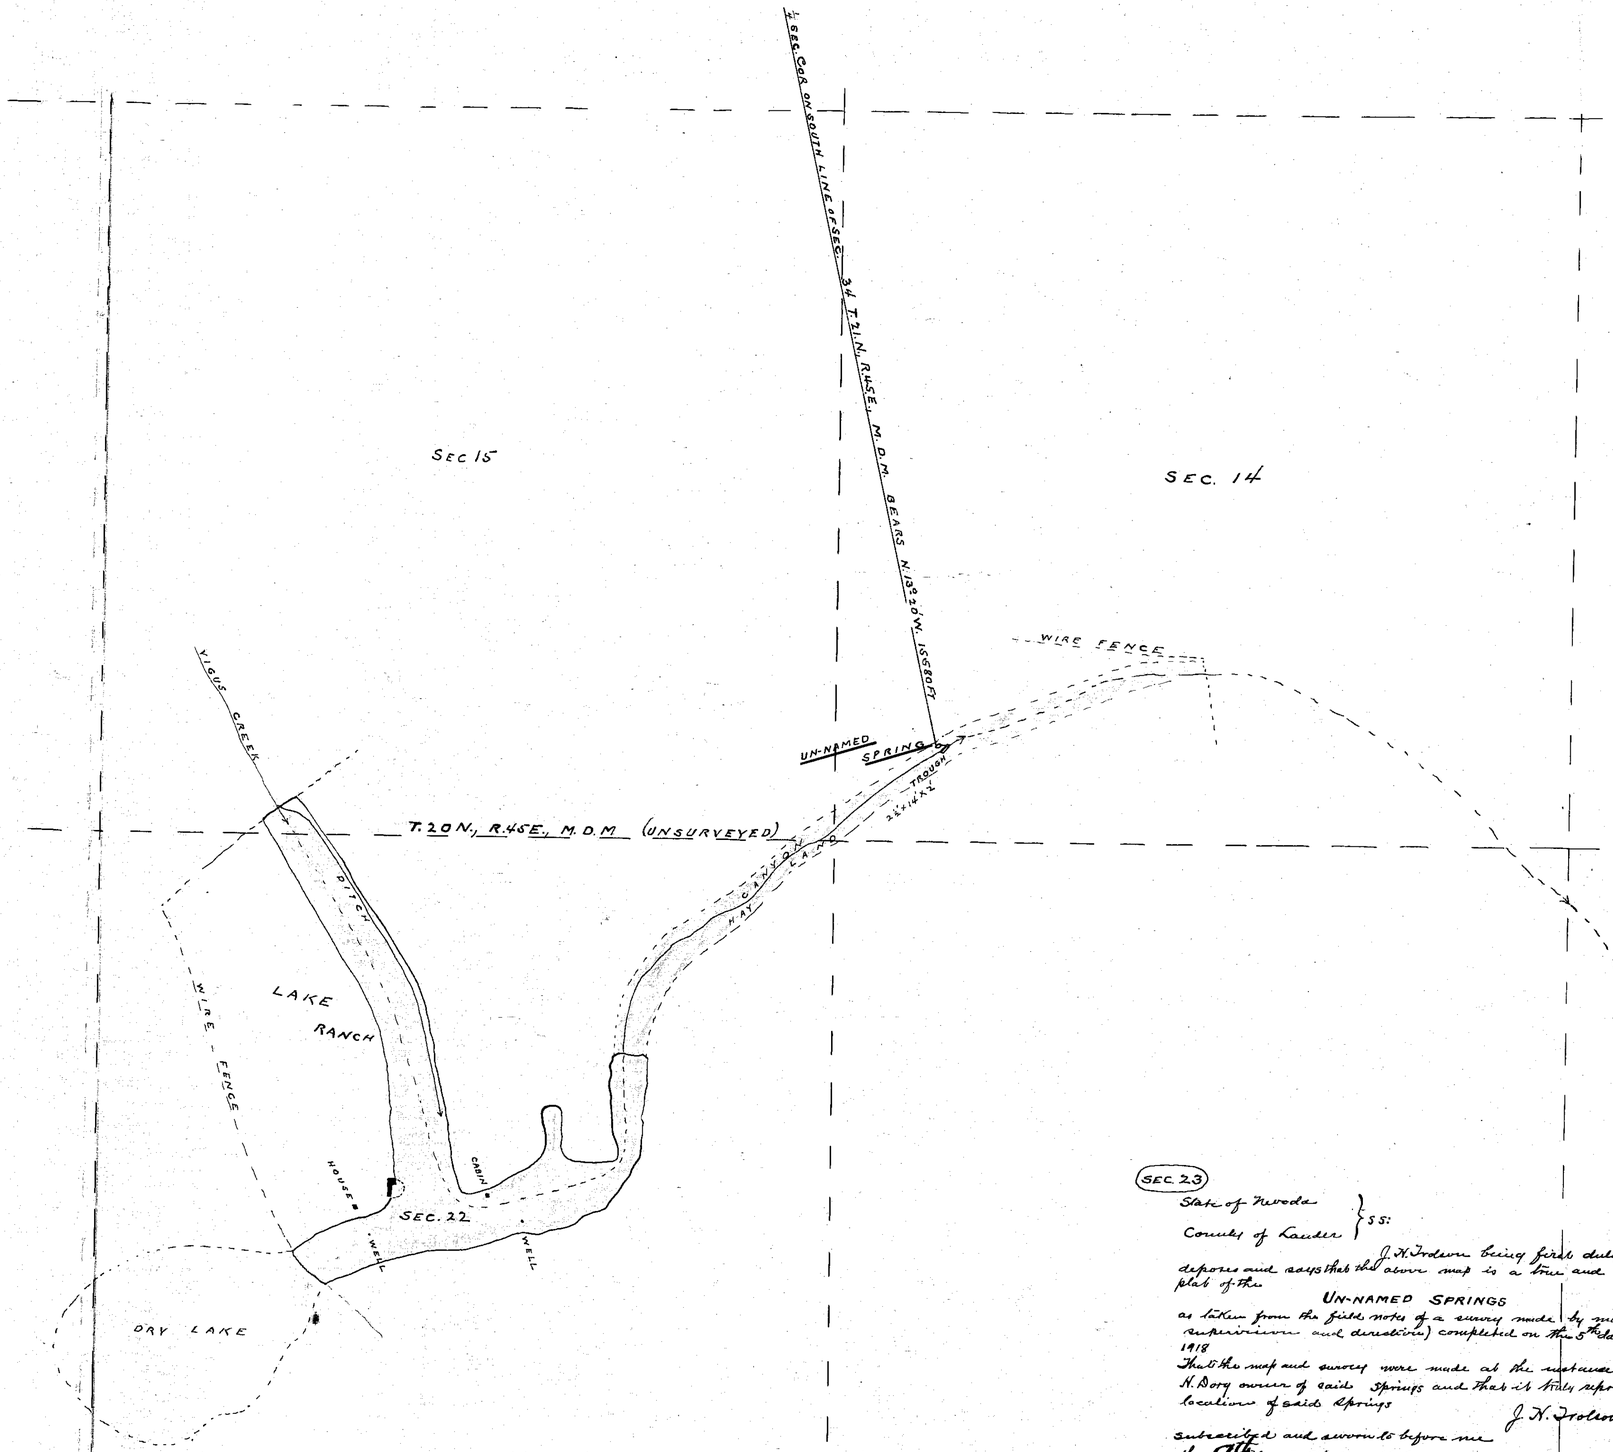

SEC. 23

State of Nevada }
County of Lander } S.S.:

J. H. Trolson being first duly sworn deposes and says that the above map is a true and accurate plat of the

UN-NAMED SPRINGS

as taken from the field notes of a survey made by me (or under my supervision and direction) completed on the 5th day of April 1918

That the map and survey were made at the instance of Paul H. Dory owner of said Springs and that it truly represents the locations of said Springs

J. H. Trolson, Surveyor

Subscribed and sworn to before me this 9th day of April 1918

A. J. Maestretti
Notary Public in and for Lander County, Nevada

OWNER: PAUL H. DORY

UN-NAMED SPRING

ON UNSURVEYED LAND

SCALE 600 FT = 1 INCH

FILED
MAY 8 1918
STATE ENGINEER'S OFFICE

01565