Section	Subdivision	Township	Range	Cultivated Acreage	Description of Culture	Date of First Culture
26	SE¼SW¼	36 N.	38 E.	0.4	Grain	
26	SW¼SE¼	"	"	6.38	"	

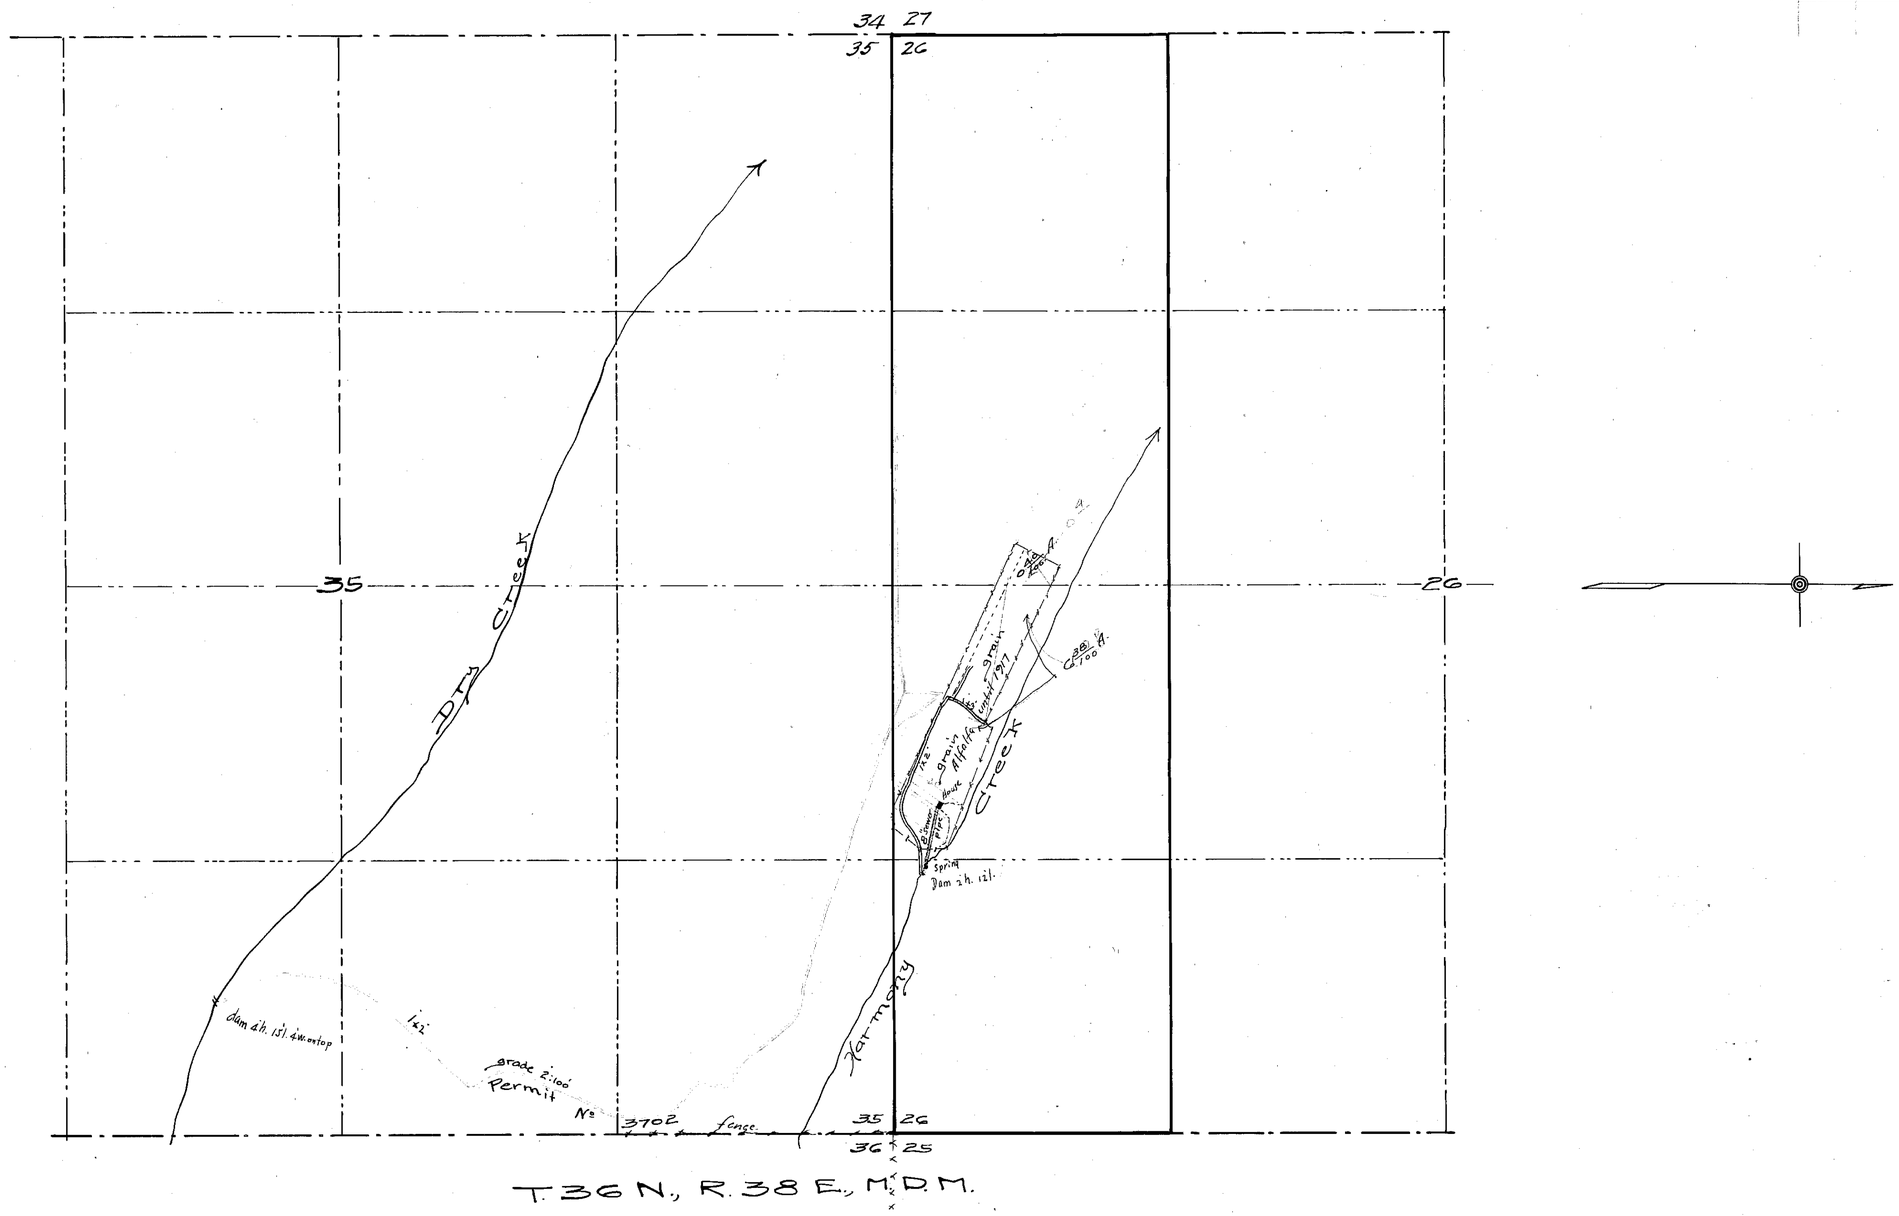

T. 36 N., R. 38 E., M.D.M.

State of Nevada
County of Humboldt } ss

I, H.H. Sheldon, being first duly sworn, depose and say that the above map is a true and accurate plat of the lands irrigated by Christian Deiss, as taken from the field notes of a survey made by me, completed on the 23rd day of May, 1918.

That the map and survey were made at the instance of Christian Deiss owner of said lands, and that it truly represents the irrigated lands of said Christian Deiss

H.H. Sheldon C.E.
Surveyor.

Subscribed and sworn to before me, this, the 29th day of May, 1918

L. G. Wilson
Notary Public in and for Humboldt County Nevada

FILED
JUN 1 1918
STATE ENGINEER'S OFFICE

MAP
OF
CULTIVATED LANDS
OF
CHRISTIAN DEISS
FROM
HARMONY CANON
HUMBOLDT CO., NEVADA
MAY, 1918. SCALE 1" = 400'

01570