Section	Sub-division	Township	Range	Cultivated acreage	Discription of culture	Date of first culture
1	SW¼	43 N	54 E.	14.00	Meadow	1887 or 1888
11	N½ of SW¼	"	"	12.80	"	" " "
	SE¼ of NW¼	"	"	2.50	"	" " "
	S½ of NE¼	"	"	14.40	"	" " "
	N½ of SE¼	"	"	47.60	"	" " "
12	NW¼	"	"	38.40	"	" " "
	SW¼	"	"	63.00	"	" " "
	SW¼ of NE¼	"	"	3.10	"	" " "
	N½ of SE¼	"	"	21.80	"	" " "
11	SE¼ of SE¼	"	"	9.90	"	1904
12	S½ of SW	"	"	58.90	"	"
	SE¼	"	"	119.10	"	"
13	NE¼	"	"	84.70	"	"
	NW¼	"	"	146.20	"	"
	N½ of SW¼	"	"	22.30	"	"
14	E½	"	"	123.60	"	"
7	NE¼	43 N.	55 E	45.00	"	"
	NW¼	"	"	17.60	"	"
	SE¼	"	"	20.90	"	"
	SW¼	"	"	114.20	"	"
18	NW¼ of NW¼	"	"	17.60	"	"
7	NE¼	"	"	26.70	"	1904
8	SW¼ of NW¼	"	"	4.10	"	"
7	NE¼	"	"	26.60	"	1914
	NW¼	"	"	14.00	"	"
		Total		1068.60		

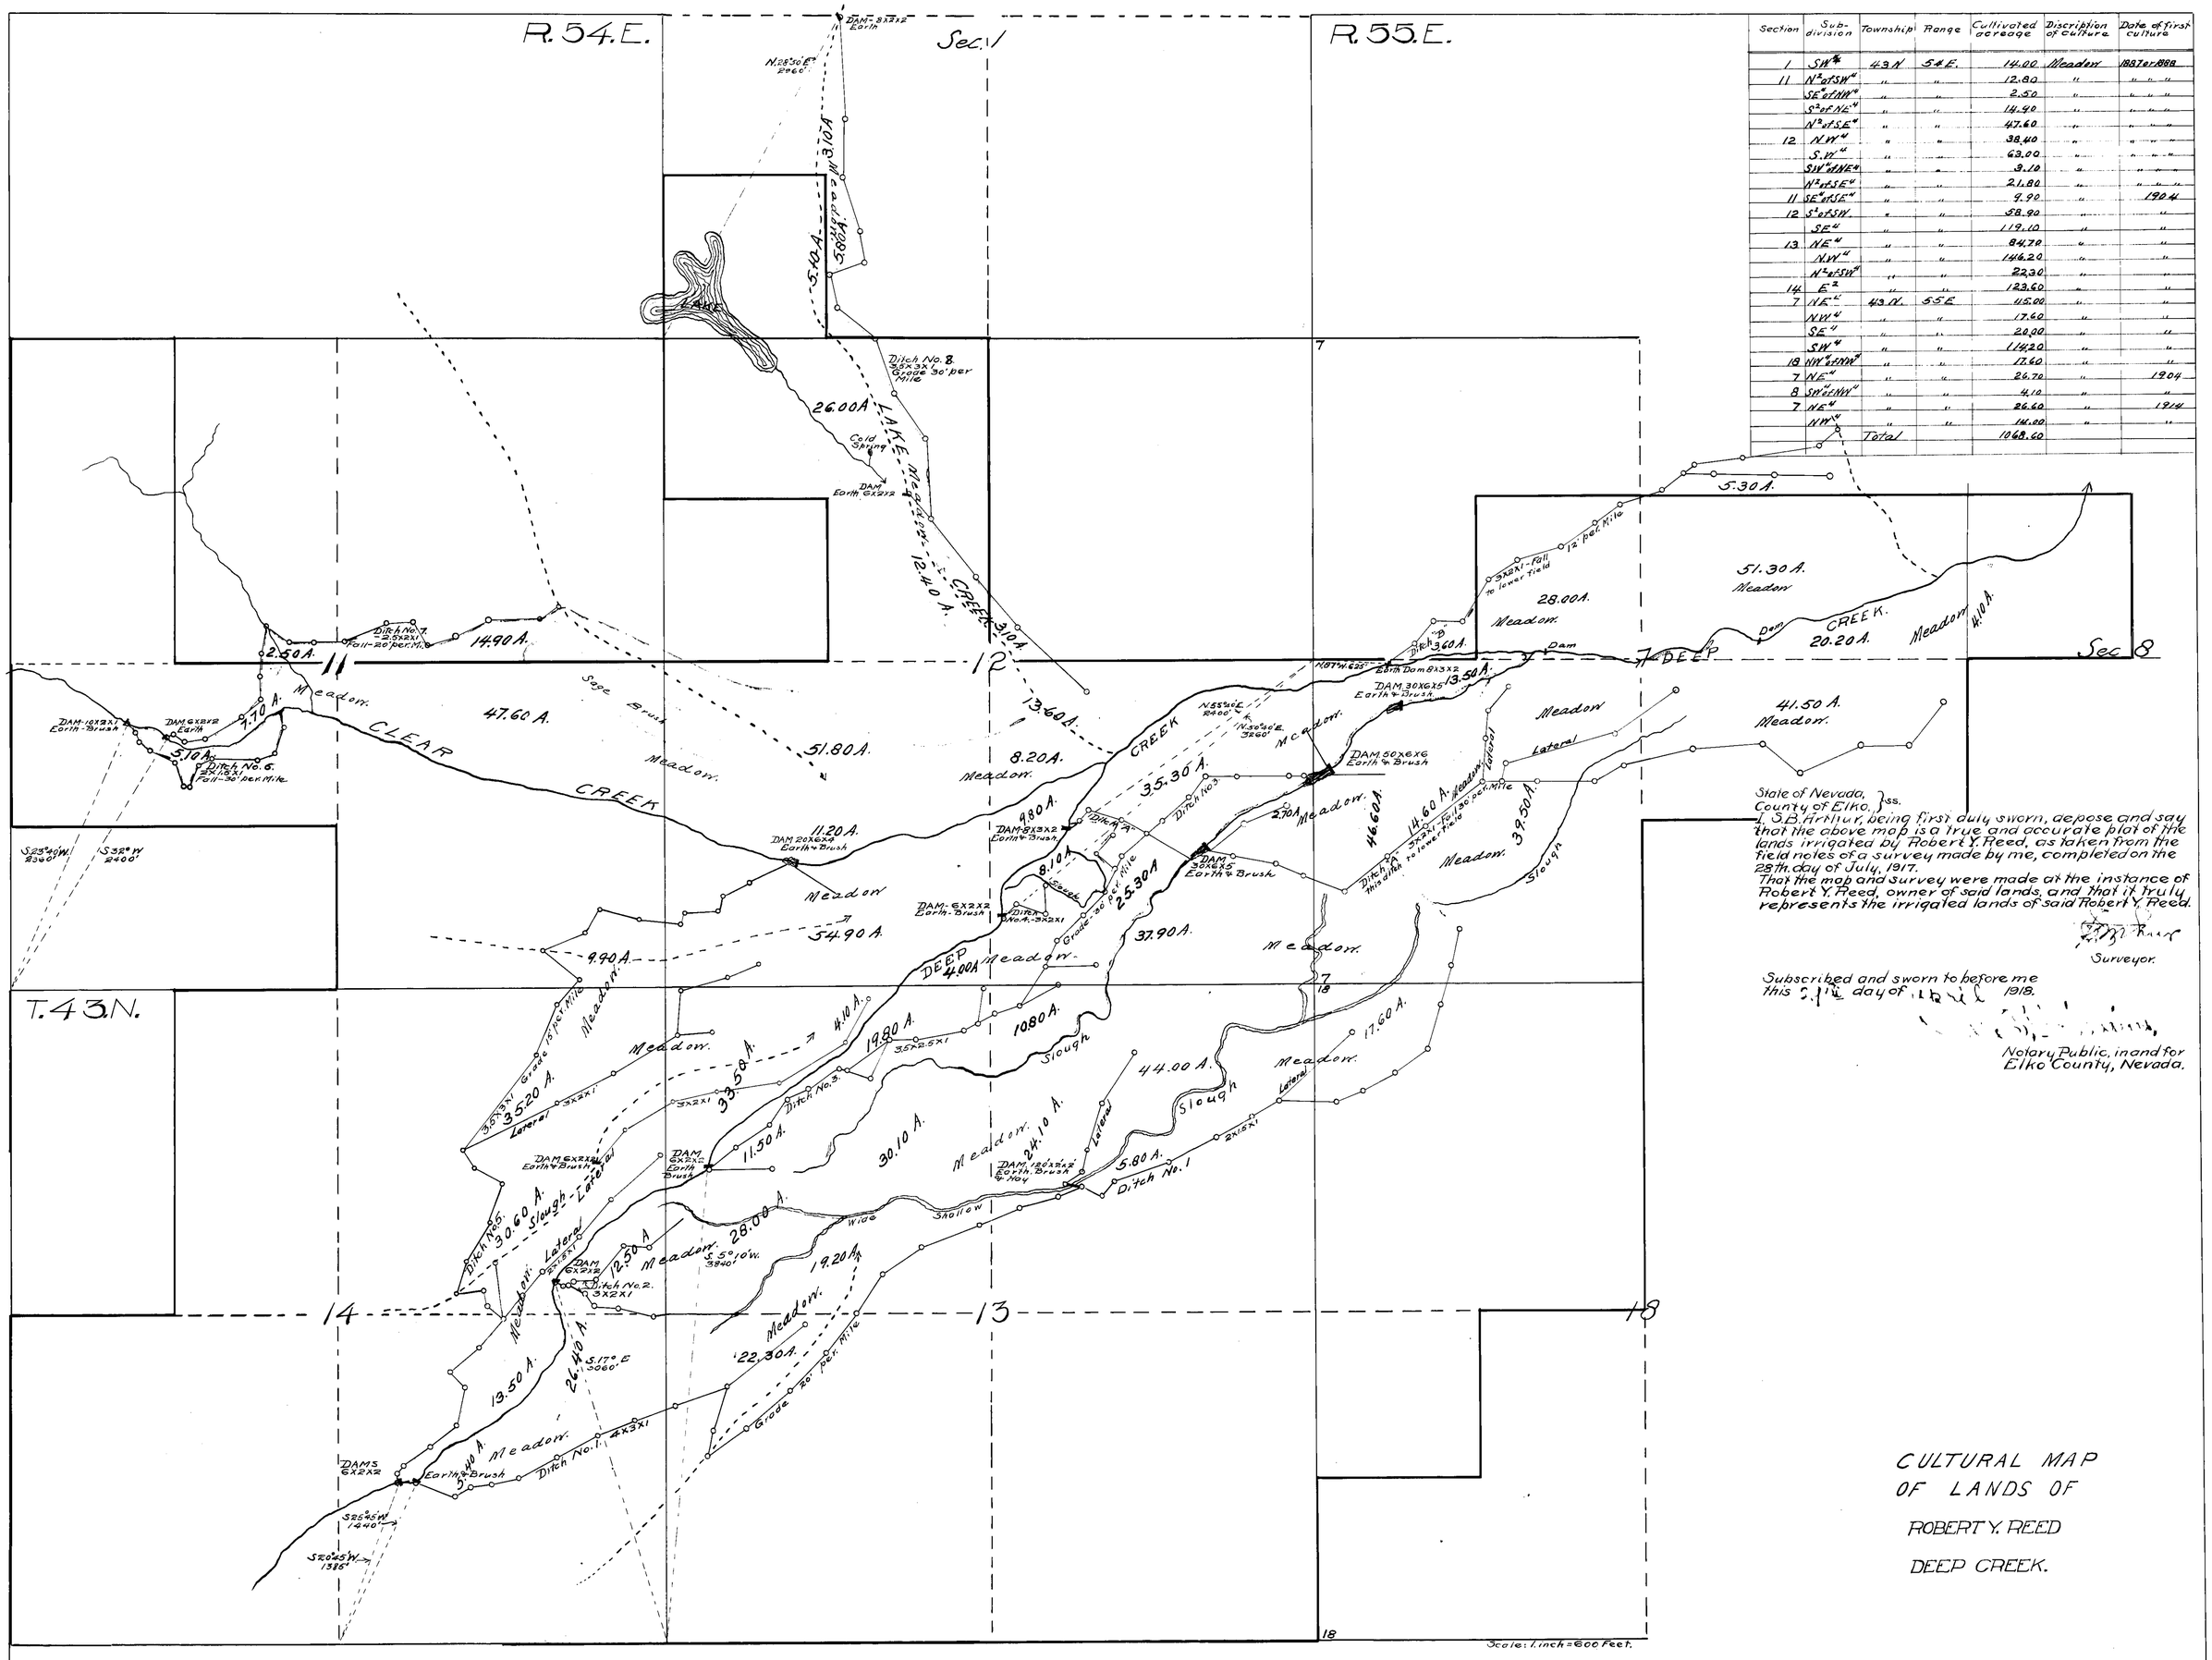

State of Nevada, }
County of Elko. } ss.

I, S. B. Arthur, being first duly sworn, depose and say that the above map is a true and accurate plat of the lands irrigated by Robert Y. Reed, as taken from the field notes of a survey made by me, completed on the 28th day of July, 1917.

That the map and survey were made at the instance of Robert Y. Reed, owner of said lands, and that it truly represents the irrigated lands of said Robert Y. Reed.

S. B. Arthur
Surveyor.

Subscribed and sworn to before me this 2 day of April 1918.

Notary Public, in and for Elko County, Nevada.

CULTURAL MAP OF LANDS OF ROBERT Y. REED DEEP CREEK.

01571