01584

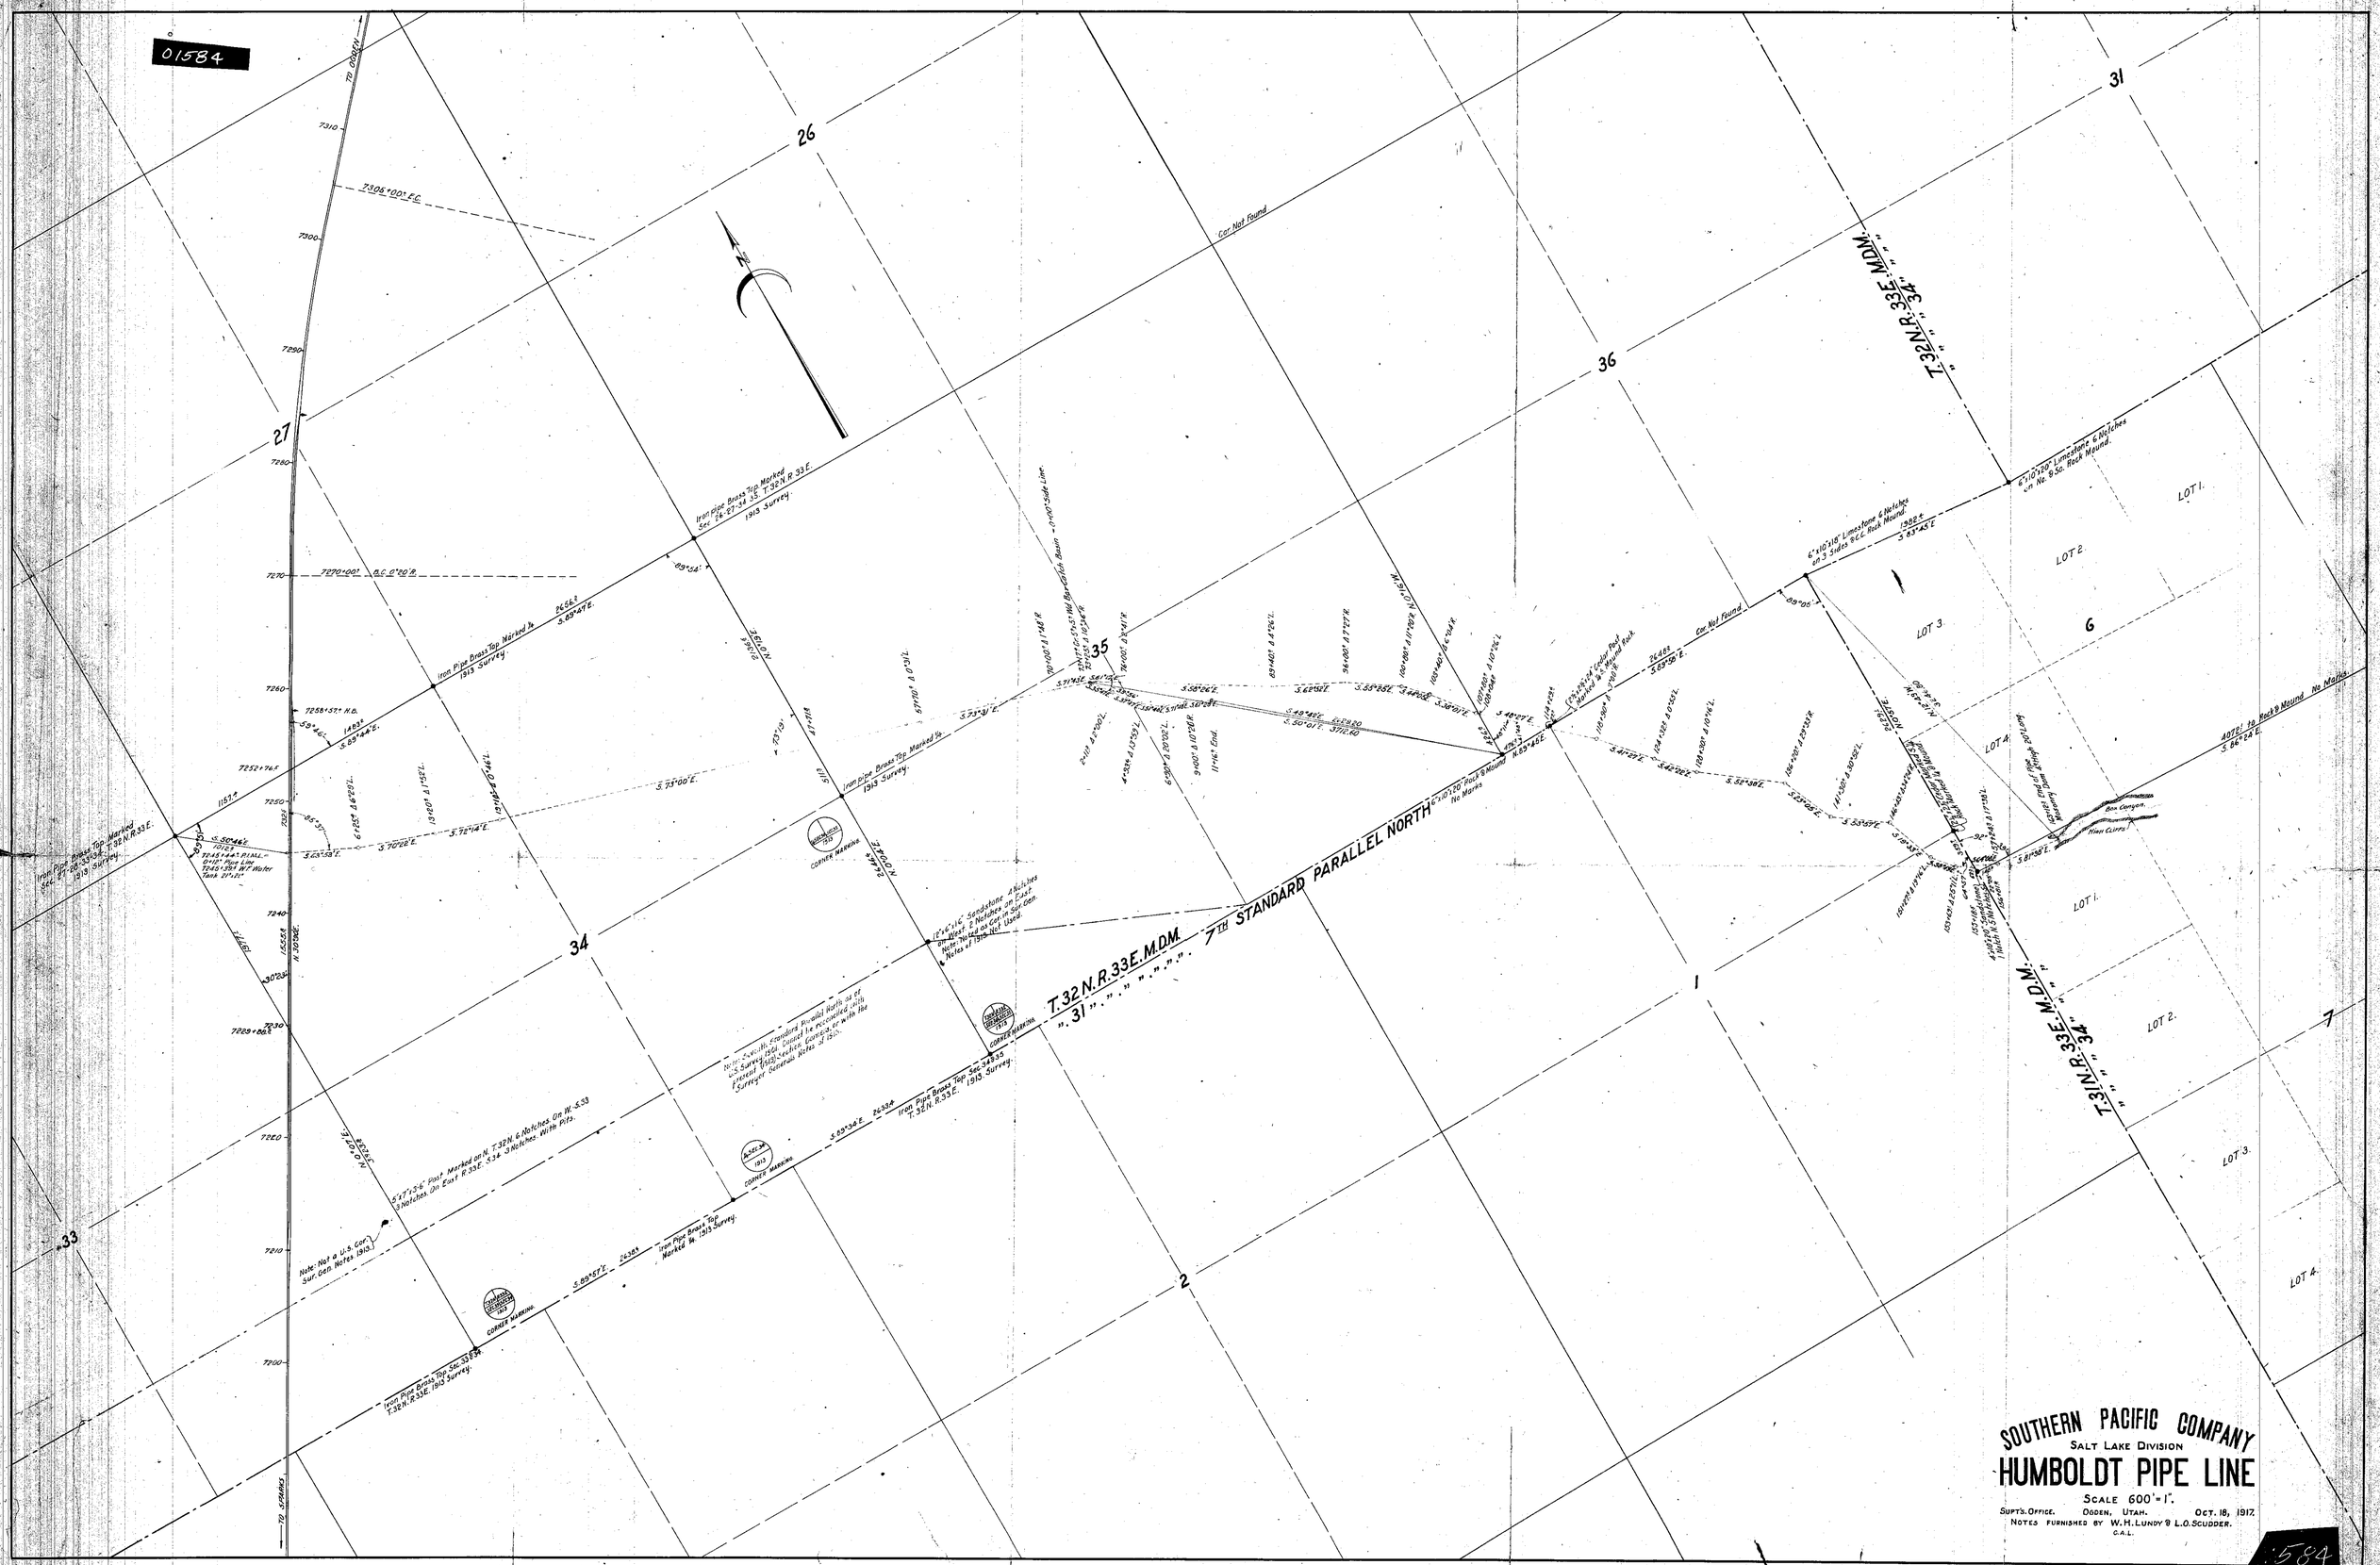

SOUTHERN PACIFIC COMPANY

SALT LAKE DIVISION

HUMBOLDT PIPE LINE

SCALE 600'=1".

SUPT'S. OFFICE. OGDEN, UTAH. OCT. 18, 1917

NOTES FURNISHED BY W.H.LUNDY & L.O.SCUDDER. C.A.L.

1584

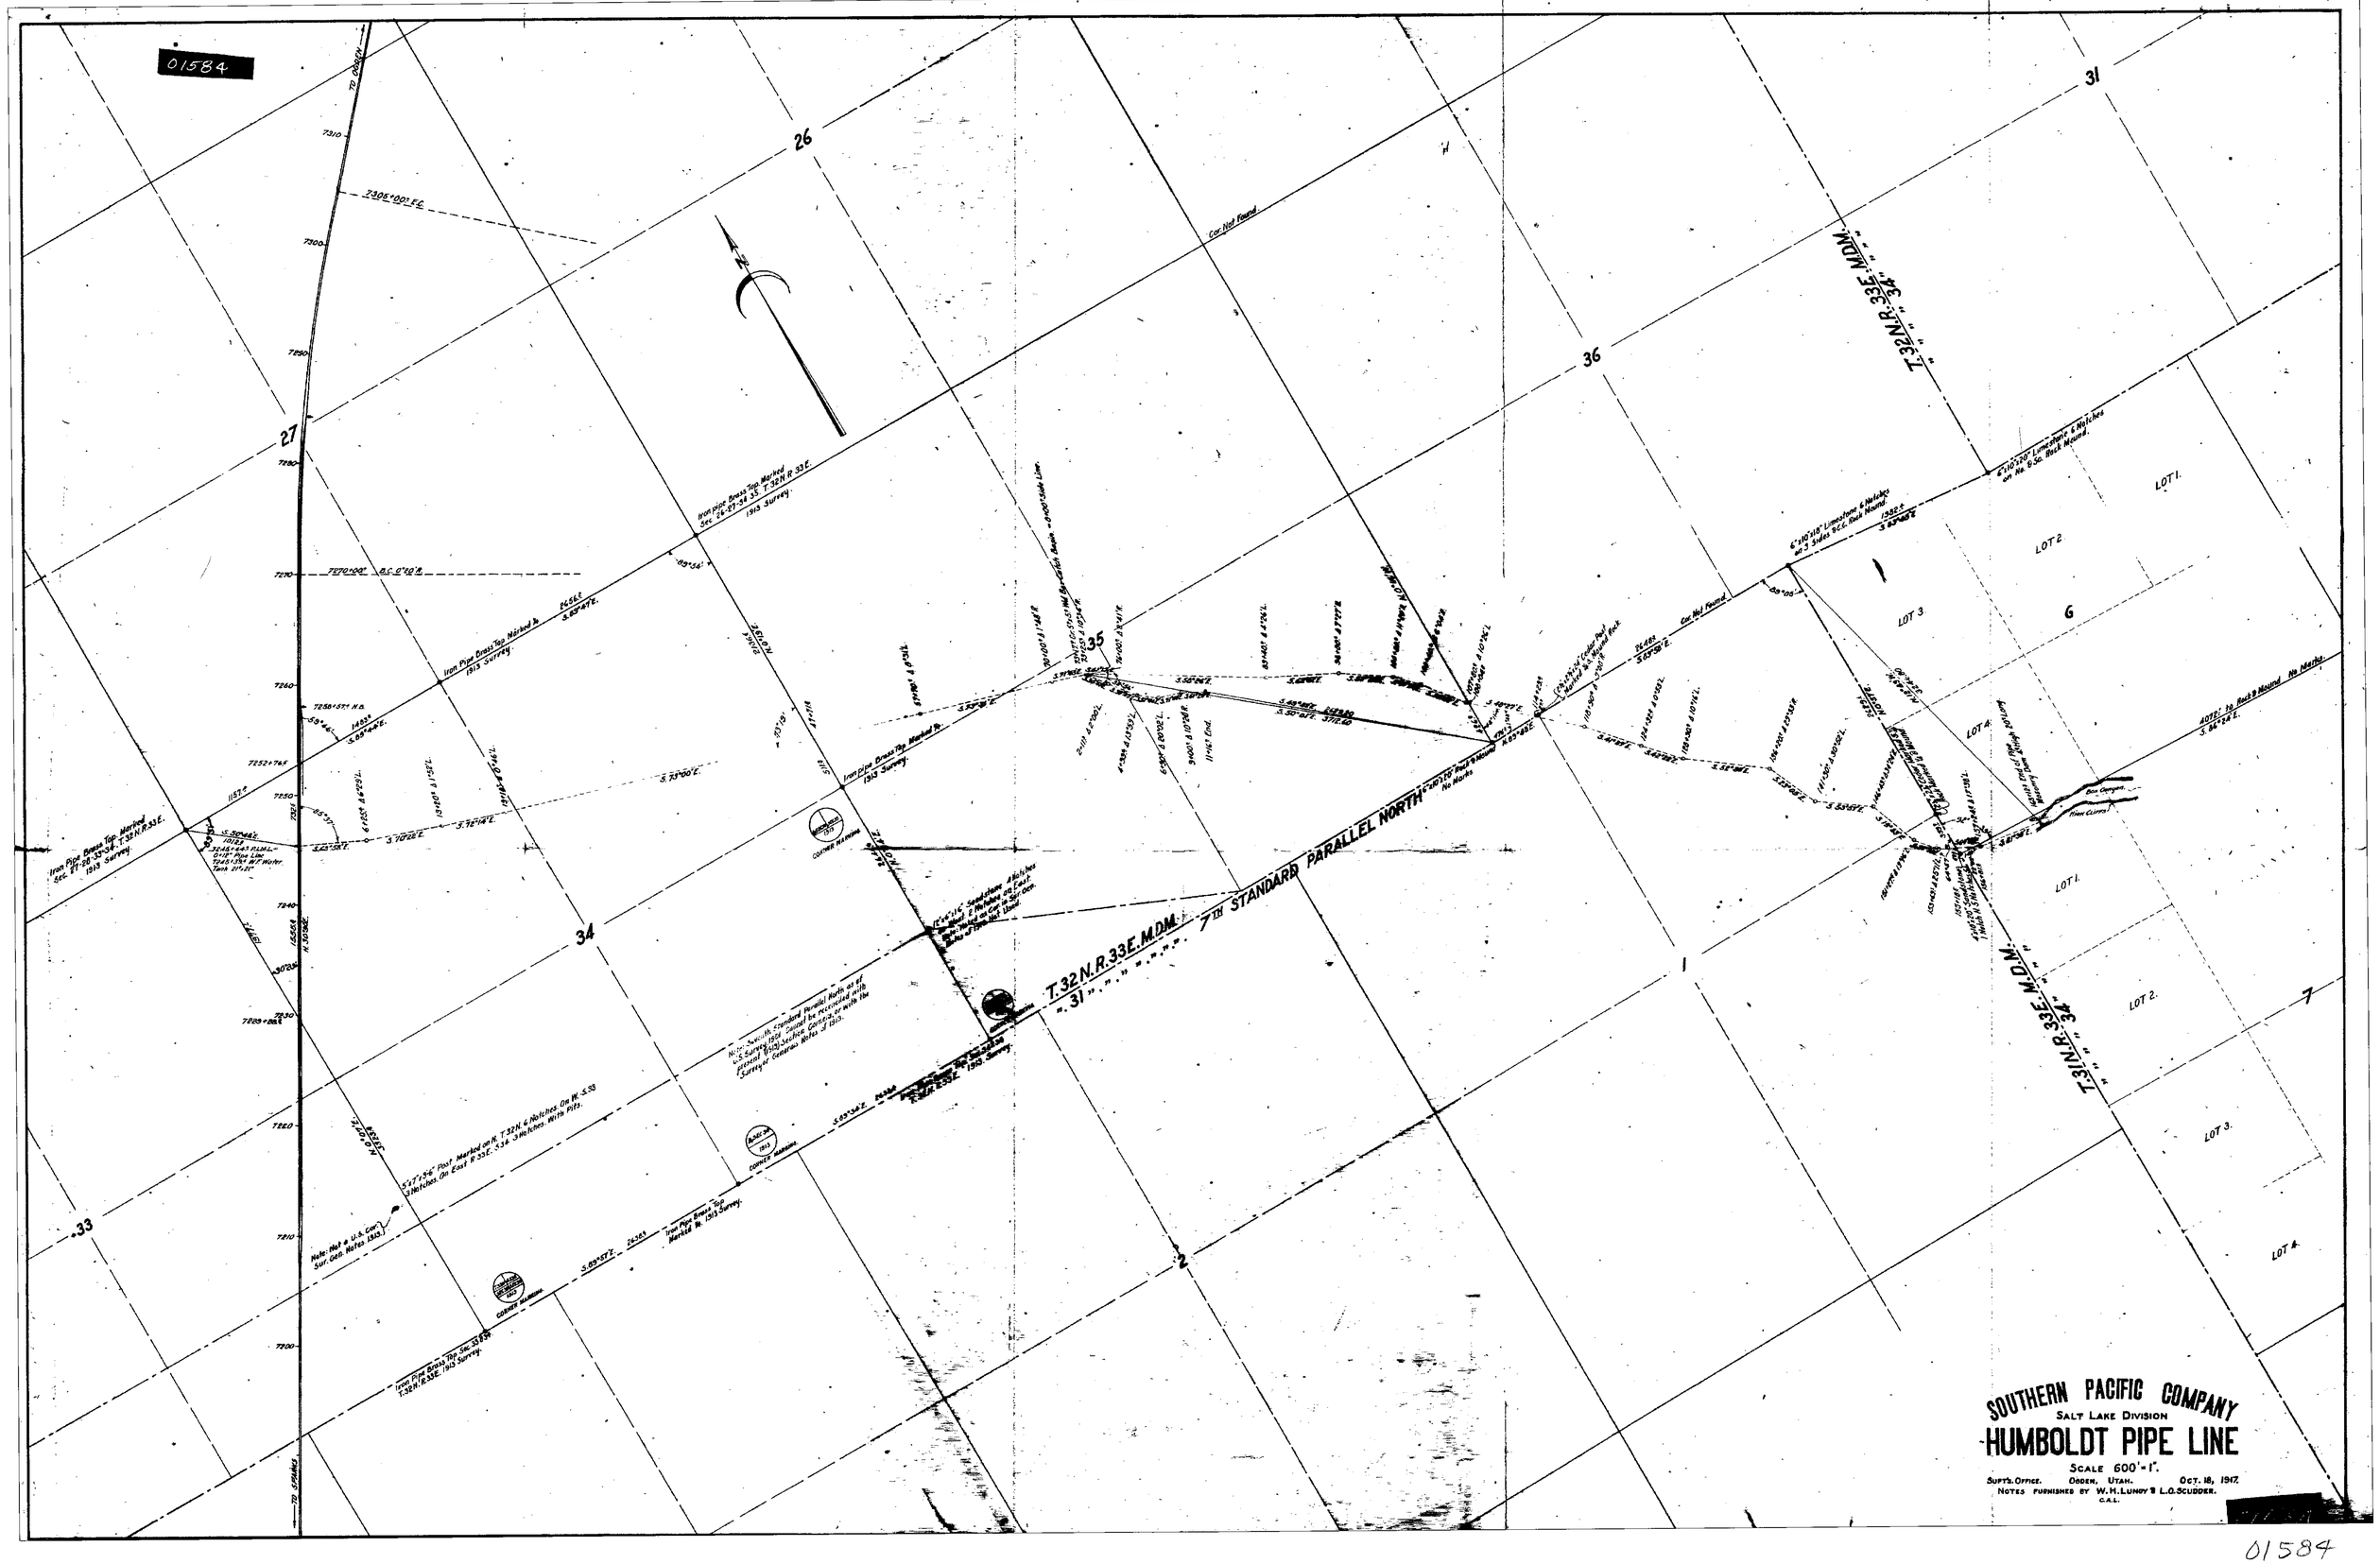

01584

Fri May 28 15:15:57 1999