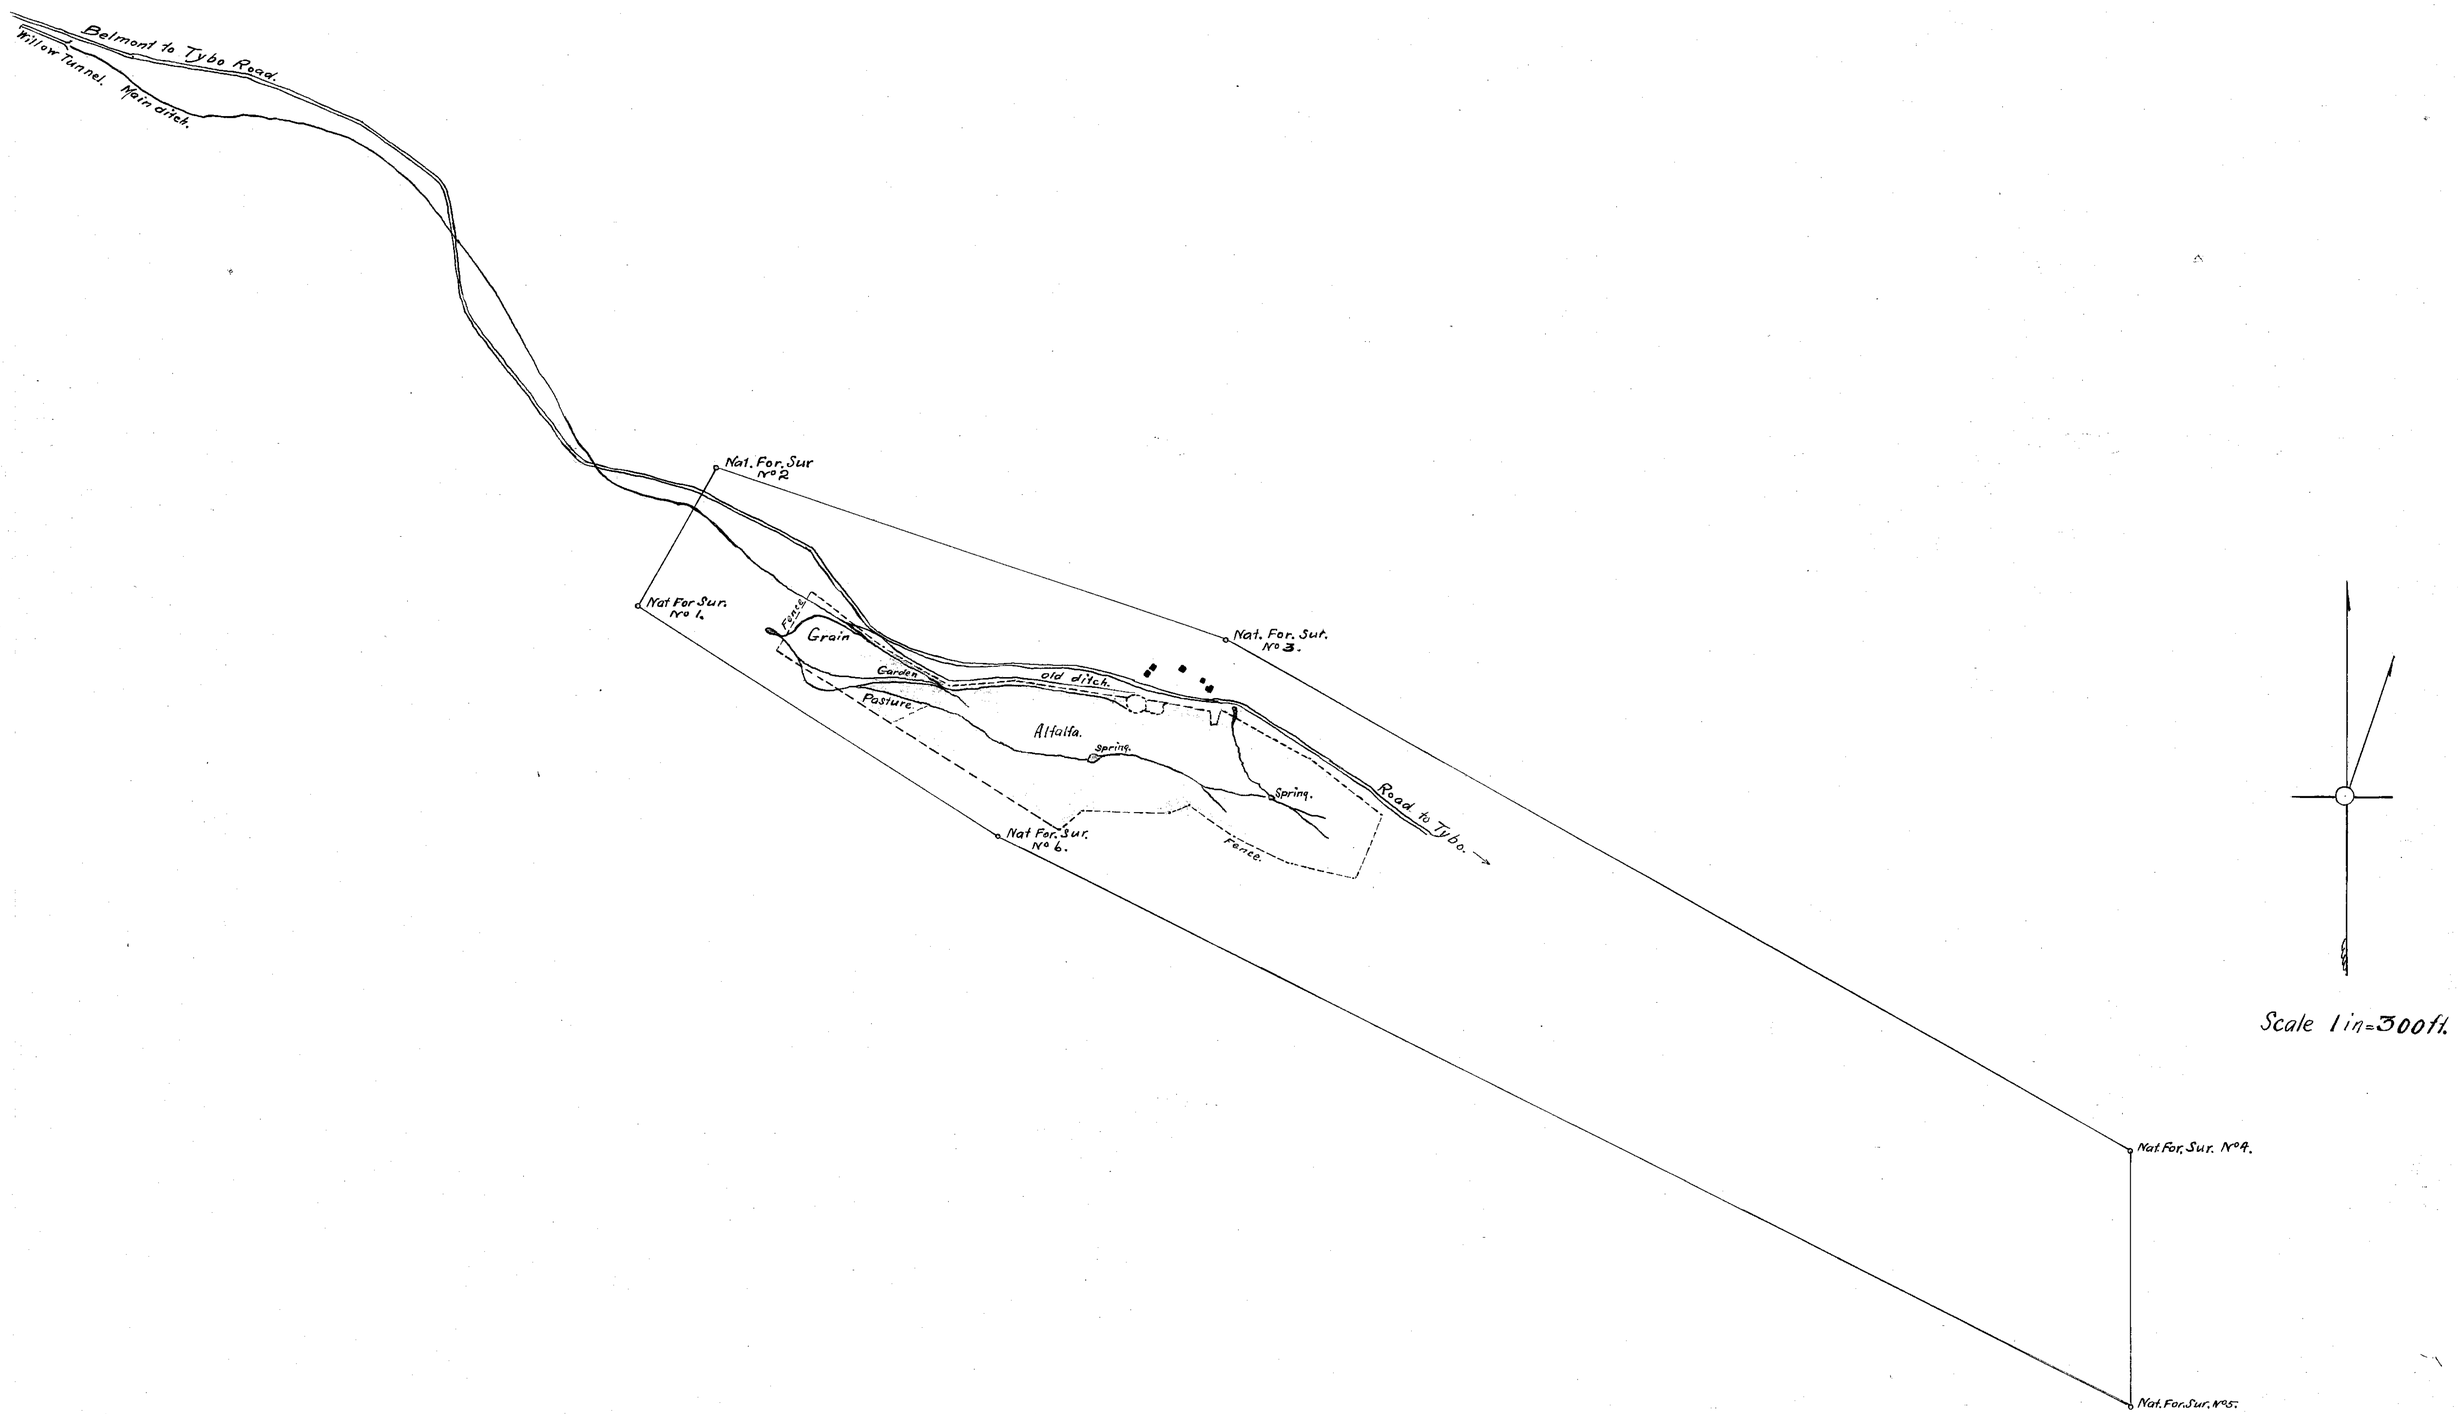

State of Nevada.
County of Nye. } ss.

I, L.F. Clar, being first duly sworn, depose and say that the above map is a true and accurate plat of the lands irrigated by a ditch, as taken from the field notes of a survey made by me, completed on the 23d. day of April 1919. That the map and survey were made at the instance of John E. Nay, owner of said lands and that it truly represents the irrigated lands of said John E. Nay.

L.F. Clar.
Surveyor.

Sworn and subscribed to before me this 12 day of May 1919. Charles Pindell Lawrence

Notary Public, in and for Nye County, Nevada.

Proof of Application

John E. Nay.

Serial No. 01613

Section 4, T.7N., R.47E., M.D.B.&M.
(Unsurveyed)
Water of Willow Tunnel.

Nye Co., Nevada.

01613

01613